BOOK 151 PAGE 86

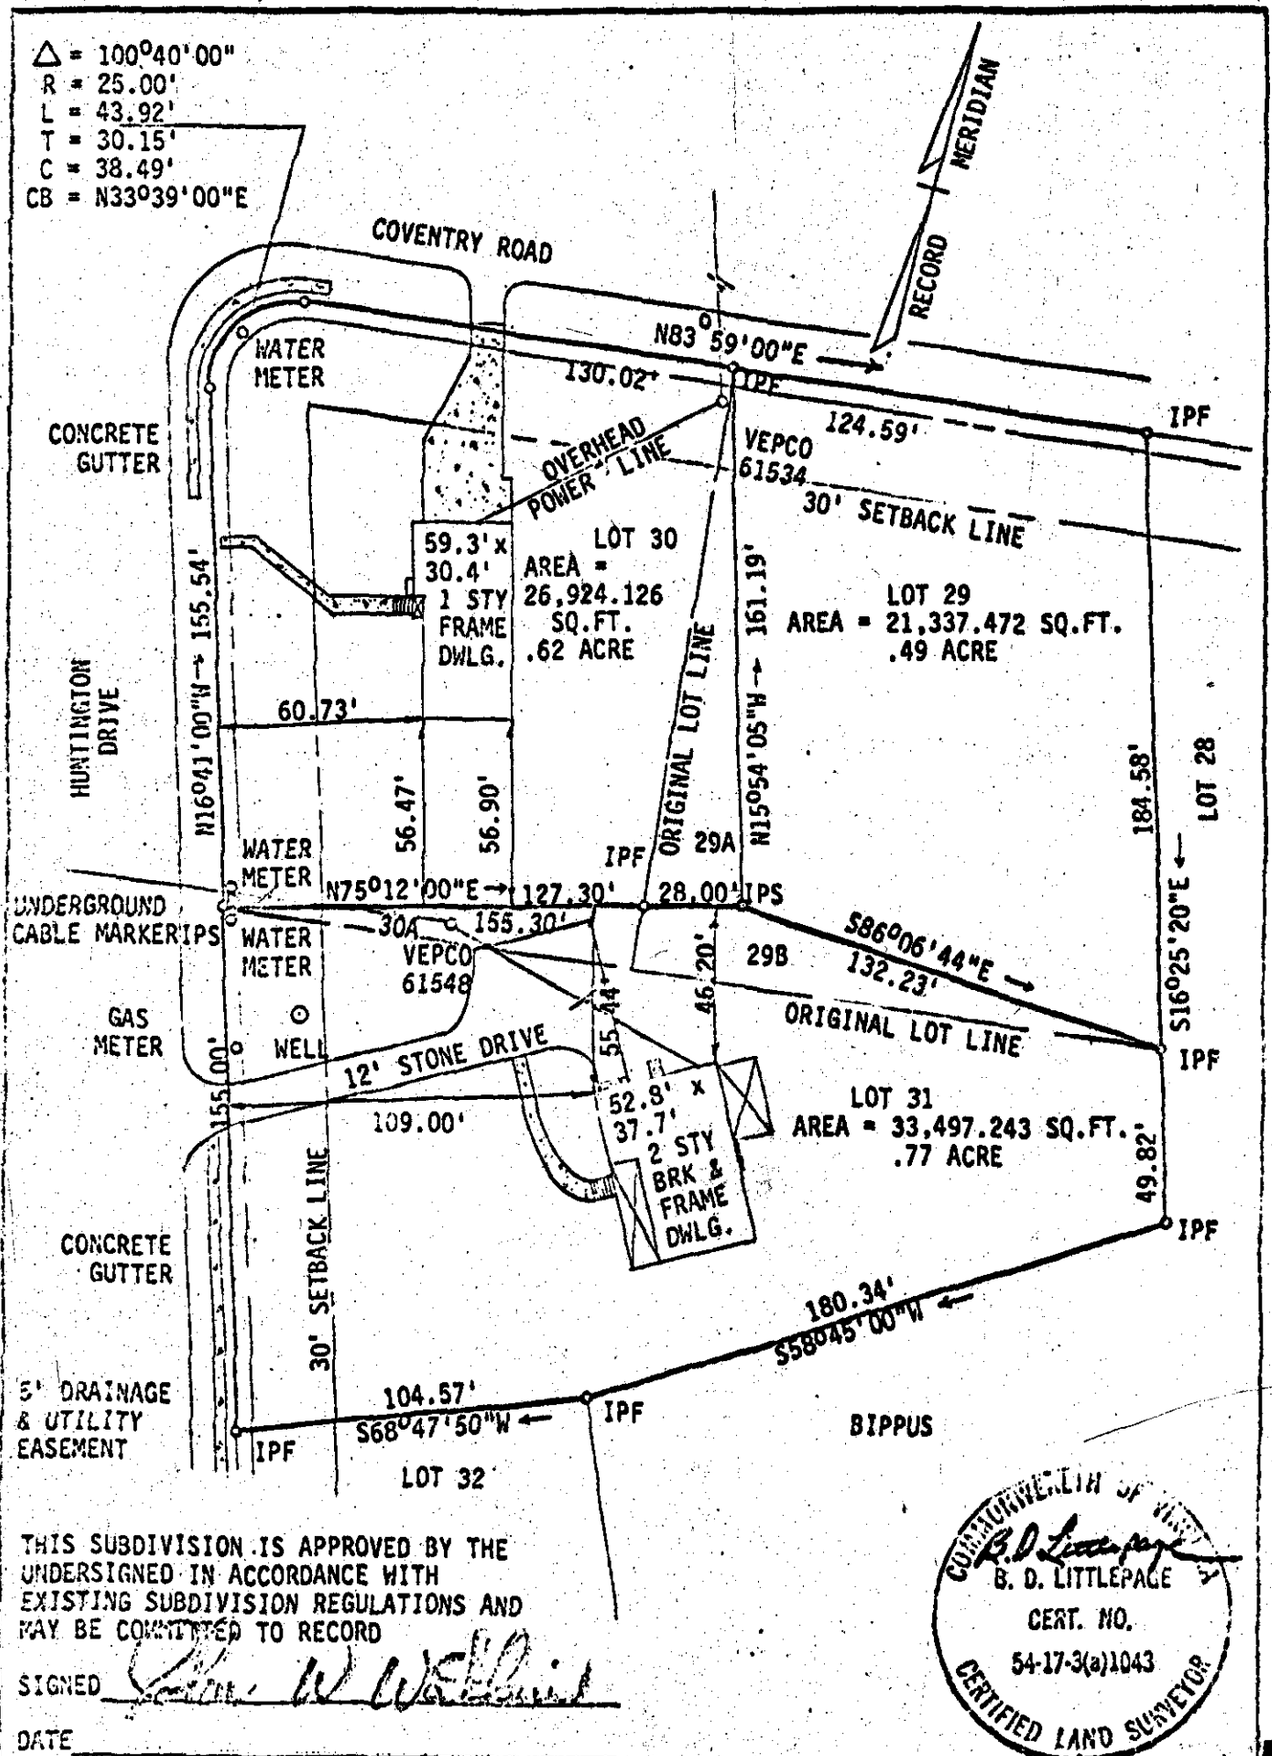

THIS SUBDIVISION IS APPROVED BY THE UNDERSIGNED IN ACCORDANCE WITH EXISTING SUBDIVISION REGULATIONS AND MAY BE COMMITTED TO RECORD

SIGNED _____

DATE _____

COMMONWEALTH OF VIRGINIA
B. D. LITTLEPAGE
CERT. NO.
54-17-3(a)1043
CERTIFIED LAND SURVEYOR

L. V. WOODSON & ASSOCIATES, INC. ENGINEERS, SURVEYORS & PLANNERS, P. O. BOX 633 WILLIAMSBURG, VIRGINIA 23185

LEGEND: O = IP = IRON PIN, ⊡ = MON = MONUMENT, — = PROPERTY LINE, — — — = CENTERLINE, — · — = EASEMENT LINE

RESUBDIVISION OF LOTS 29, 30 & 31, WHITE OAKS SUBDIVISION
BERKELEY DISTRICT, JAMES CITY COUNTY, VIRGINIA

SCALE: 1" = 50'	REF: PB23/11	DATE: JANUARY 8, 1974	AREA: AS NOTED

J.O.#1628