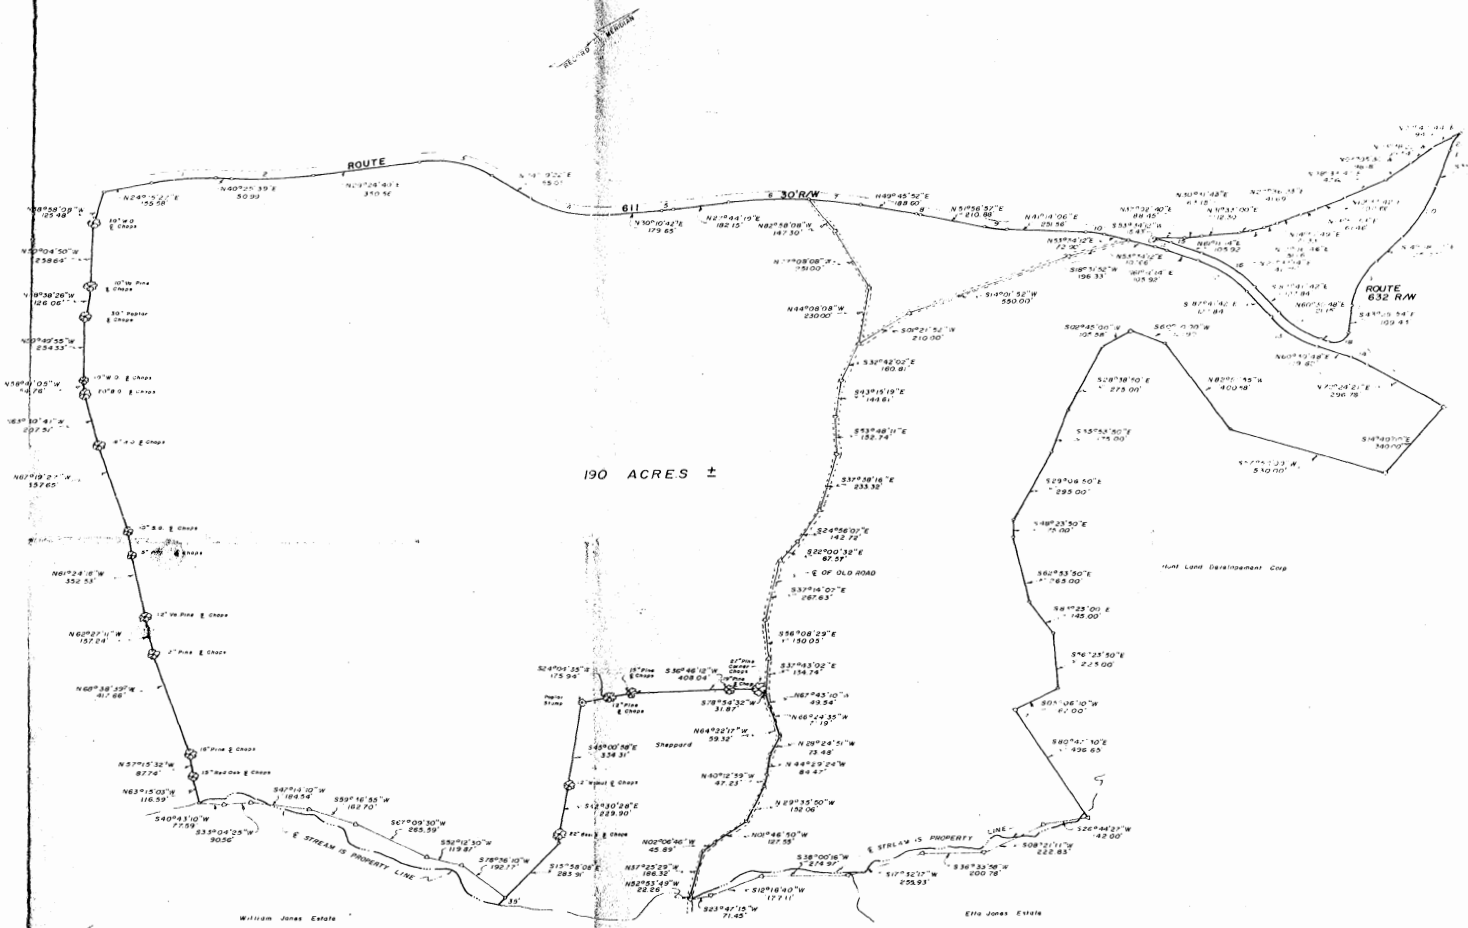


NO.	DELTA	RADIUS	LENGTH	TANGENT	CHORD	CHORD BEARING
1	16°10'12"	735.00'	207.43'	104.41'	206.74'	N34°01'33"E
2	11°00'59"	1365.00'	262.45'	131.61'	262.05'	N34°55'[illegible]"E
3	44°44'42"	315.00'	246.04'	130.13'	240.64'	N51°52'[illegible]"E
4	44°08'46"	375.00'	288.93'	152.06'	281.93'	N52°[illegible]'02"E
5	02°36'23"	915.00'	38.96'	19.48'	38.96'	N69°[illegible]'[illegible]"E
6	13°59'30"	1125.00'	274.72'	138.05'	274.04'	N34°41'04"E
7	08°00'05"	1125.00'	157.76'	79.01'	157.63'	N45°44'47"E
8	02°11'05"	285.00'	10.87'	5.43'	10.87'	N50°51'[illegible]"E
9	10°42'54"	375.00'	70.12'	35.17'	70.02'	N46°31'[illegible]"E
10	12°20'00"	285.00'	61.36'	30.80'	61.24'	N47°[illegible]'09"E
11	07°33'02"	285.00'	37.59'	18.81'	37.56'	N57°22'43"E
12	31°01'04"	375.00'	201.17'	104.51'	201.17'	N76°44'[illegible]"E
13	31°40'30"	345.00'	191.43'	98.25'	188.99'	N76°24'33"E
14	11°31'33"	285.00'	57.35'	29.68'	57.05'	N66°27'34"E
15	07°33'02"	315.00'	41.98'	20.97'	41.95'	N57°22'43"E
16	31°01'04"	405.00'	219.26'	112.77'	217.27'	N76°44'46"E
17	31°40'30"	315.00'	174.19'	89.55'	172.05'	N76°24'33"E
18	103°16'42"	47.57'	86.30'	60.83'	74.94'	N08°32'27"E
19	28°11'41"	375.00'	191.74'	98.02'	189.66'	S29°41'01"E
20	21°16'55"	615.00'	228.44'	115.55'	227.13'	S24°46'34"E
21	69°35'32"	135.00'	70.00'	35.42'	69.21'	S25°01'32"E

This subdivision is approved by the undersigned in accordance with existing subdivision regulations and may be admitted to record.

Signed [illegible]
Date March 6, 1976

11:15 AM.
Recorded 8th day of March in D. B. No. 146 pages 739
Judith B. Clarkin Clerk

WOODSON, LITTLEPAGE & DeYOUNG, INC.
ENGINEERS, SURVEYORS & PLANNERS
P. O. DRAWER FU WILLIAMSBURG, VIRGINIA 23185

A SURVEY OF 190 ACRES± OF LAND FOR CONVEYANCE TO JAMES T. MAYNARD ET ALS

LYING IN POWHATAN DISTRICT
JAMES CITY COUNTY, VIRGINIA

SCALE 1" = 200'
DATE FEBRUARY 5, 1976
DWG 1652-A1