
REVISED 7/20/79, P.C.S.

BOOK 197 PAGE 70

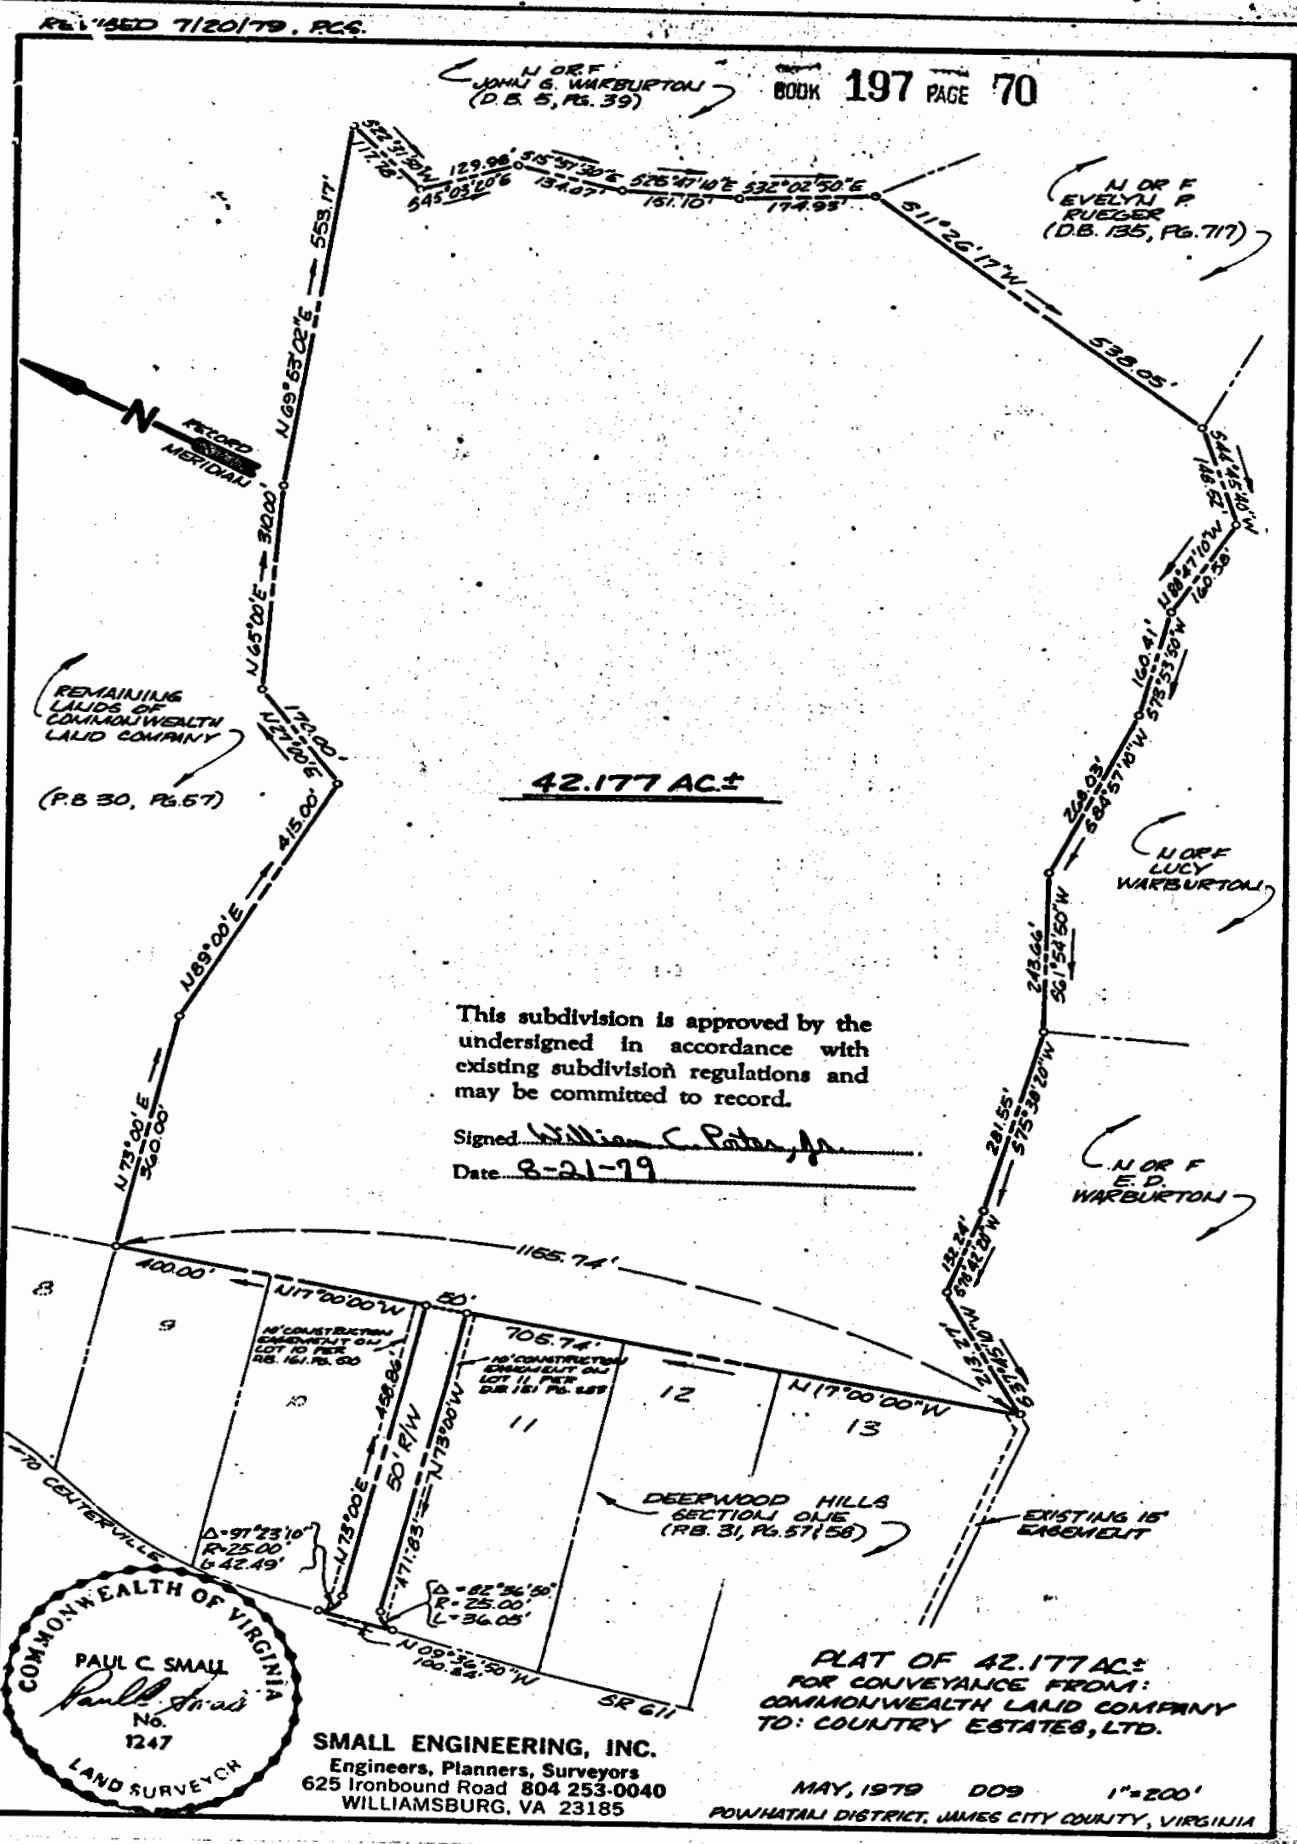

This subdivision is approved by the undersigned in accordance with existing subdivision regulations and may be committed to record.

Signed William C. Porter, Jr.

Date 8-21-79

COMMONWEALTH OF VIRGINIA
PAUL C. SMALL
No. 1247
LAND SURVEYOR

SMALL ENGINEERING, INC.
Engineers, Planners, Surveyors
625 Ironbound Road 804 253-0040
WILLIAMSBURG, VA 23185

PLAT OF 42.177 AC± FOR CONVEYANCE FROM: COMMONWEALTH LAND COMPANY TO: COUNTRY ESTATES, LTD.

MAY, 1979 DO9 1"=200'

POWHATAN DISTRICT, JAMES CITY COUNTY, VIRGINIA