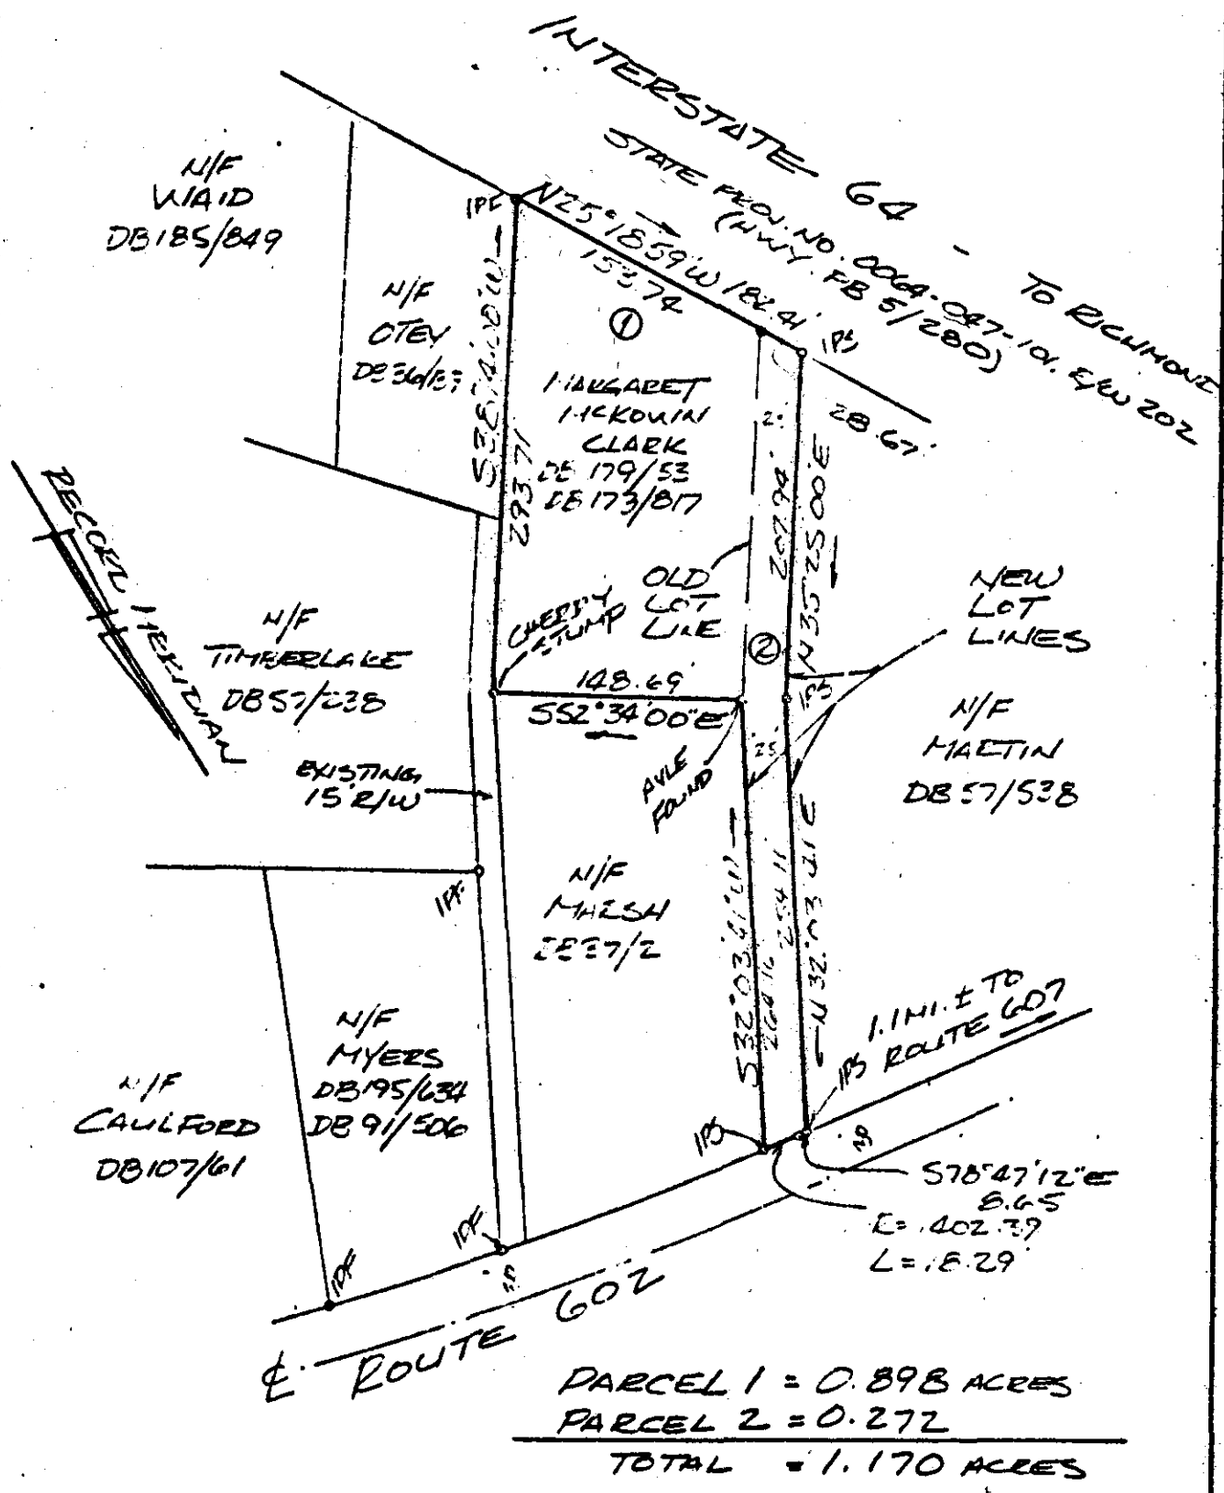

PARCEL 1 = 0.898 ACRES
PARCEL 2 = 0.272
TOTAL = 1.170 ACRES

THIS PLAT IS APPROVED BY THE UNDERSIGNED AGENT OF JAMES CITY COUNTY & MAY BE COMMITTED TO RECORD

William C. Porter, Jr. — Nov 3, 1980
DATE

COMMONWEALTH OF VIRGINIA
PAUL C. SMALL
No. 1247
LAND SURVEYOR

SURVEY OF PARCEL 1, PROPERTY OF MARGARET McKOWN CLARK; & PARCEL 2, TO BE CONVEYED TO MARGARET McKOWN CLARK

STONEHOUSE DISTRICT, JAMES CITY CO. VIRGINIA

Small Engineering, Inc.
Engineers, Planners, Surveyors
625 Ironbound Road 804 253-0040
WILLIAMSBURG, VA 23185

Scale: 1" = 100'
Date: SEPT. 26, 1980
Job: 3626