
BOOK 221 PAGE 350

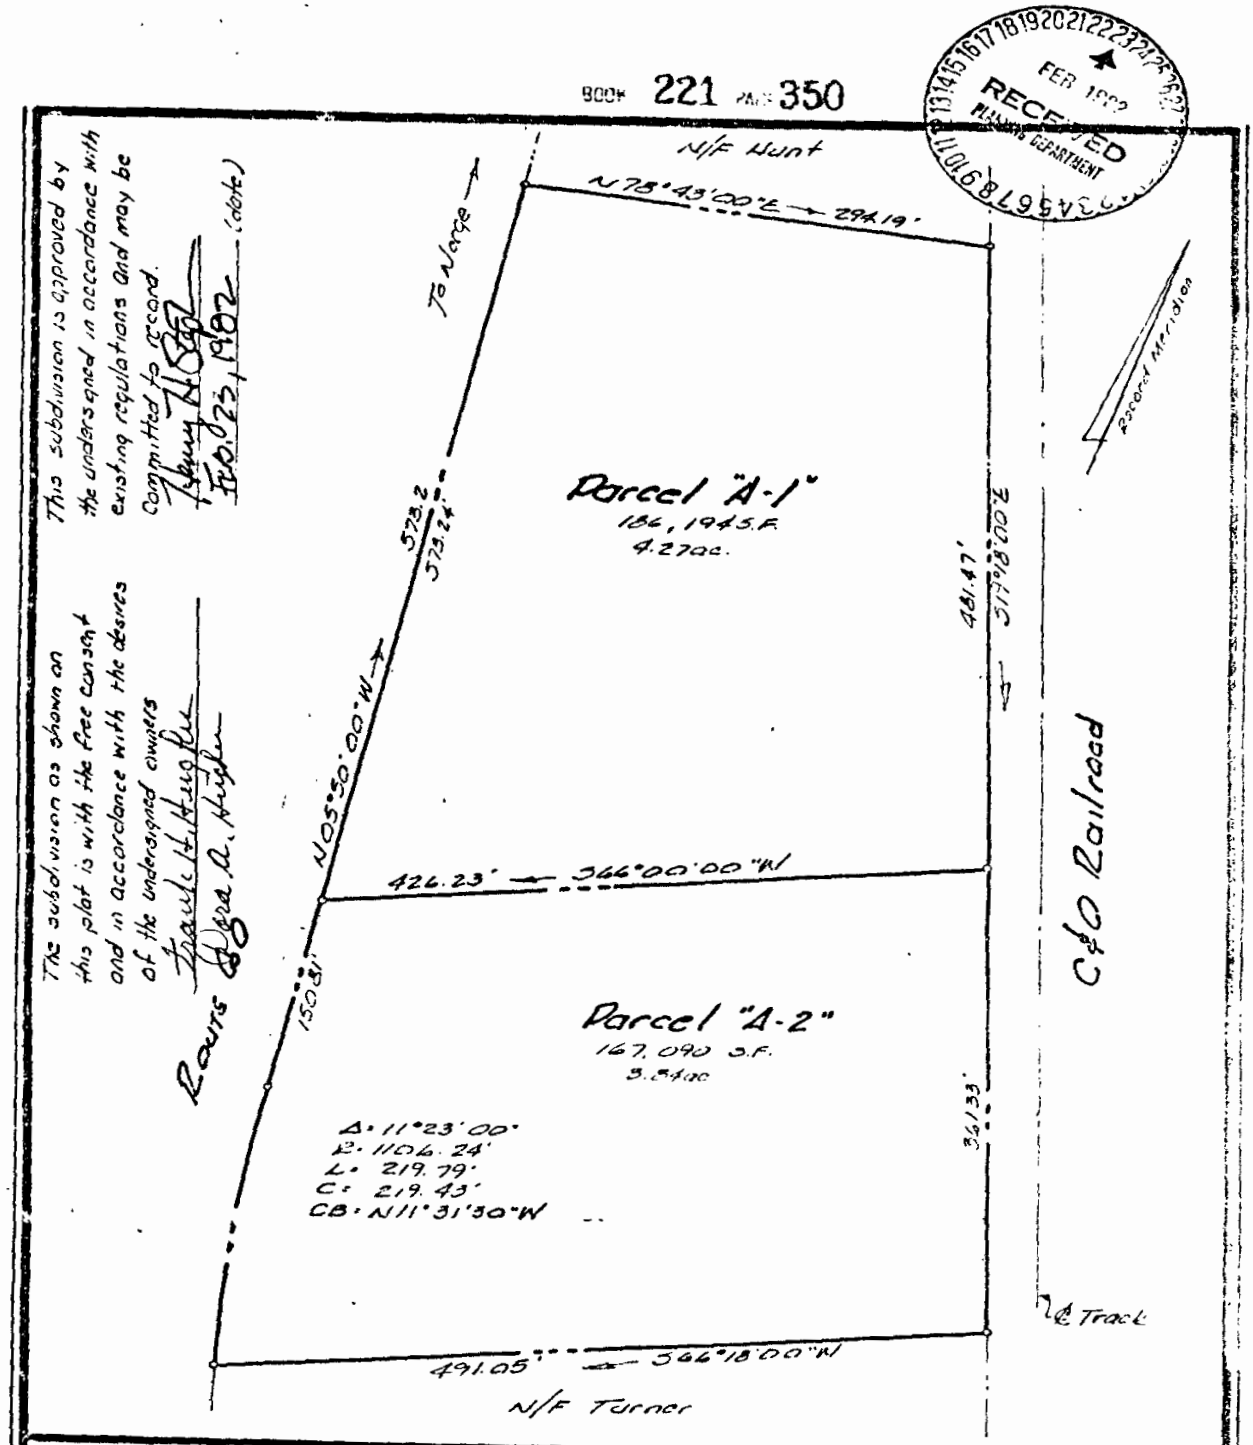

This subdivision as shown on this plat is with the free consent and in accordance with the desires of the undersigned owners

Frank H. Hughes

Dora A. Hughes

This subdivision is approved by the undersigned in accordance with existing regulations and may be committed to record.

Johnny H. Ford

Feb. 23, 1982 (date)

COMMONWEALTH OF VIRGINIA
LYNN D. EVANS
CERTIFICATE No.
1279
CERTIFIED LAND SURVEYOR

ref.: DB 107/622

A Subdivision of a Parcel of land standing in the name of

Frank H. & Dora A. Hughes

James City County, Va.

date: Feb. 16, 1982 | scale: 1"=100'

Evans Surveying Co., P.C. / P.O. Box 963 Williamsburg, Va. | j.o. 772