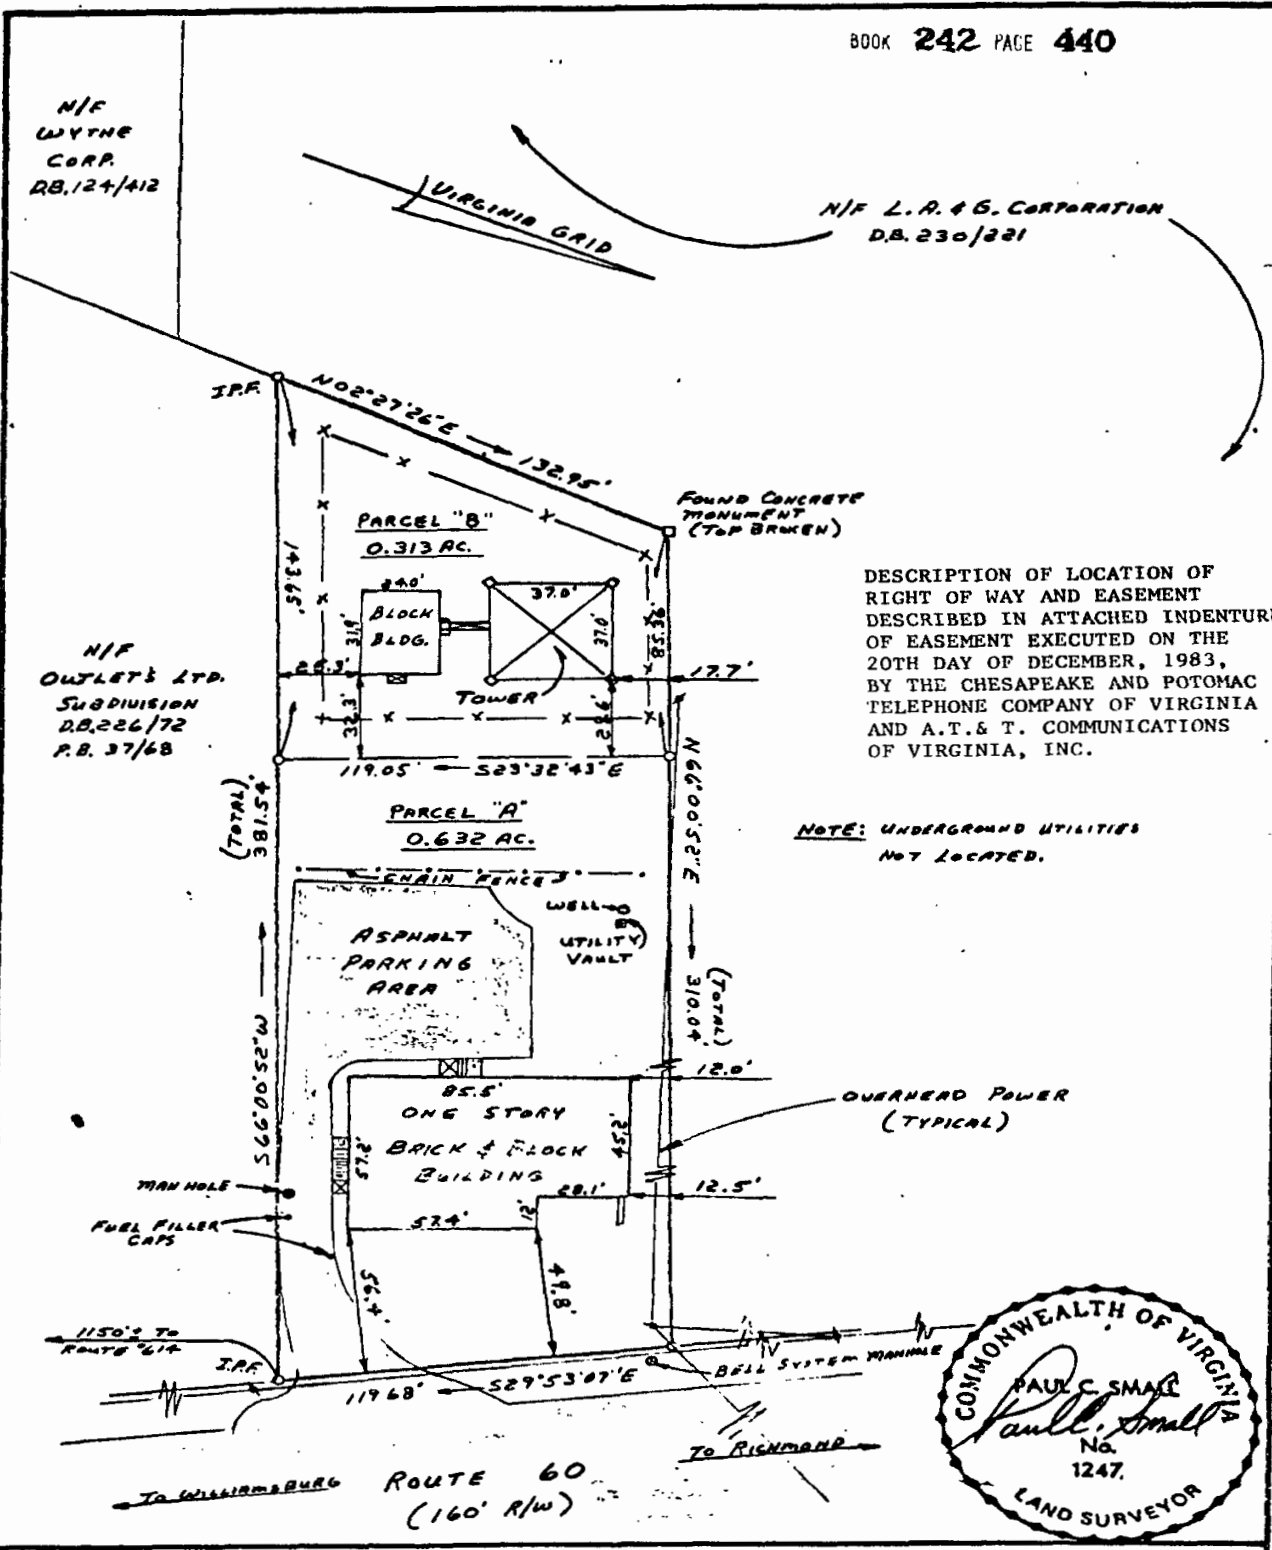


DESCRIPTION OF LOCATION OF RIGHT OF WAY AND EASEMENT DESCRIBED IN ATTACHED INDENTURE OF EASEMENT EXECUTED ON THE 20TH DAY OF DECEMBER, 1983, BY THE CHESAPEAKE AND POTOMAC TELEPHONE COMPANY OF VIRGINIA AND A.T.& T. COMMUNICATIONS OF VIRGINIA, INC.

NOTE: UNDERGROUND UTILITIES NOT LOCATED.

COMMONWEALTH OF VIRGINIA
PAUL C. SMALL
No. 1247
LAND SURVEYOR

AES, a professional corporation architects, engineers, surveyors, and planners Williamsburg, Virginia

A PLAT OF A SURVEY OF 0.945 ACRES

STANDING IN THE NAME OF

THE CHESAPEAKE & POTOMAC TELEPHONE COMPANY OF VIRGINIA

JAMES CITY COUNTY VIRGINIA

Scale : 1"::60'	Ref.: D.B. 172/109	Date : 11/21/1983	Job No.: 2254-A