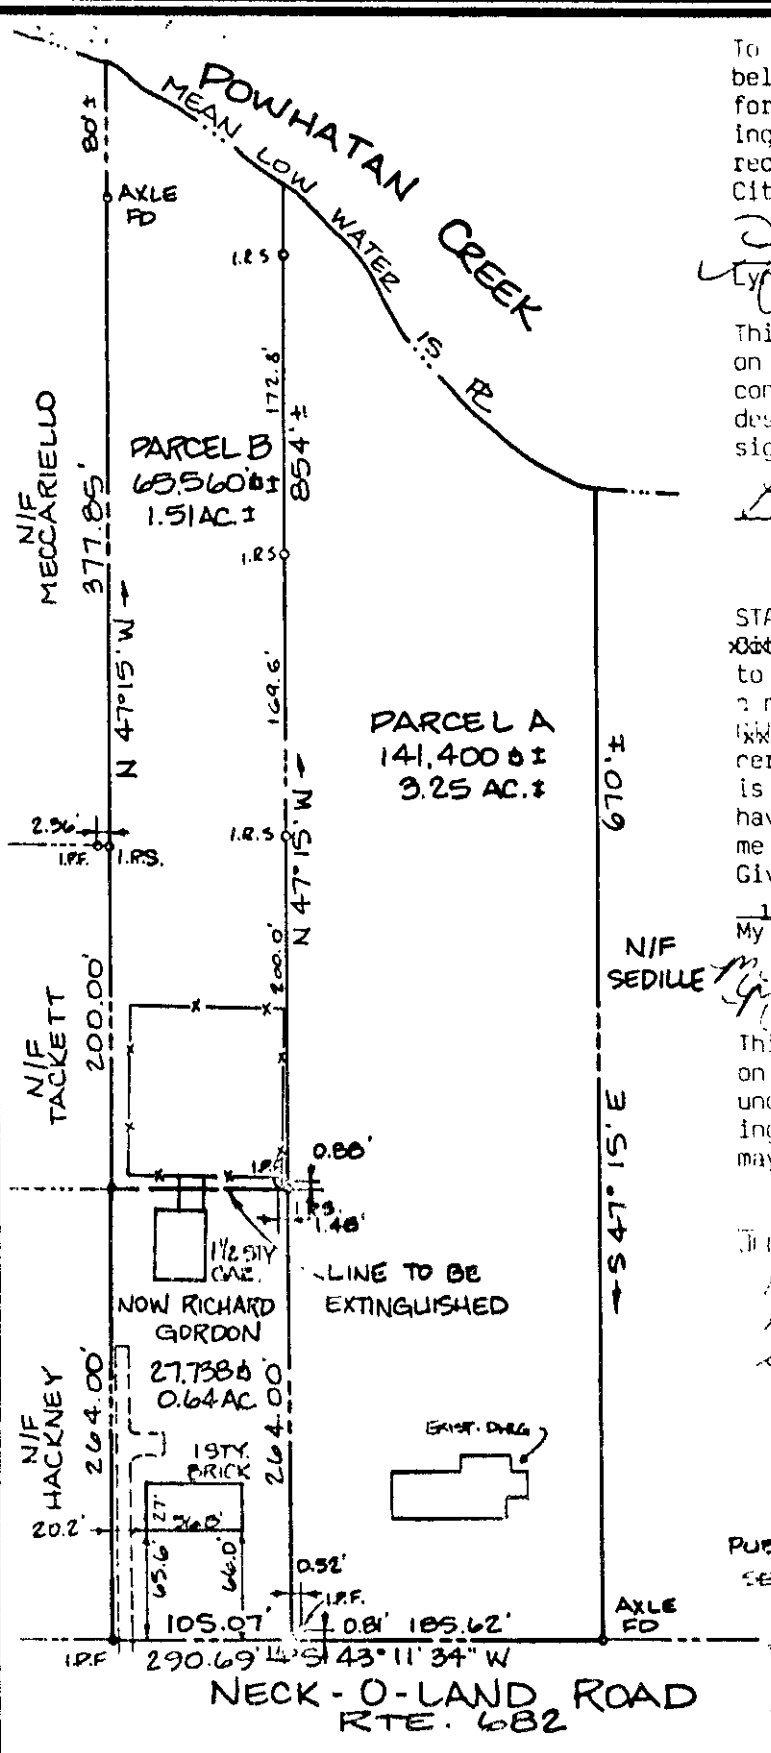

To the best of my knowledge and belief all of the requirements set forth in the ordinance for approving plats of subdivisions for recordation in the County of James City have been complied with.

Lynn D. Evans, C.L.S.

Lynn D. Evans, C.L.S.

This subdivision of property shown on this plat is with the free consent and in accordance with the desires and wishes of the undersigned owner.

Date

STATE OF VIRGINIA
~~City~~/County of James City
to wit I M. Elizabeth Ryan
a notary public in and for the ~~City~~/County aforesaid do hereby certify that the person whose name is signed to the foregoing writing have acknowledged the same before me in my ~~City~~/County aforesaid.
Given under my hand and seal this 15th day of May, 1986
My commission expires July 8, 1986

This subdivision of property shown on this plat is approved by the undersigned agencies within existing subdivision regulations and may be committed to record.

Date

PUBLIC WATER AND SEWER ALONG RTE. 682

TAX MAP (47-5)(1-49 & 63)

REF.:
DB 31/365
DB 141/102

A SUBDIVISION OF A PARCEL OF LAND STANDING IN THE NAME OF ELIZABETH P. COX

JAMES CITY COUNTY, VA

DATE: APRIL 22, 1986 | SCALE: 1" = 100'

THE DAYOUNG-JOHNSON GROUP INC
ENGINEERS ARCHITECTS SURVEYORS

JOB NO. 2608