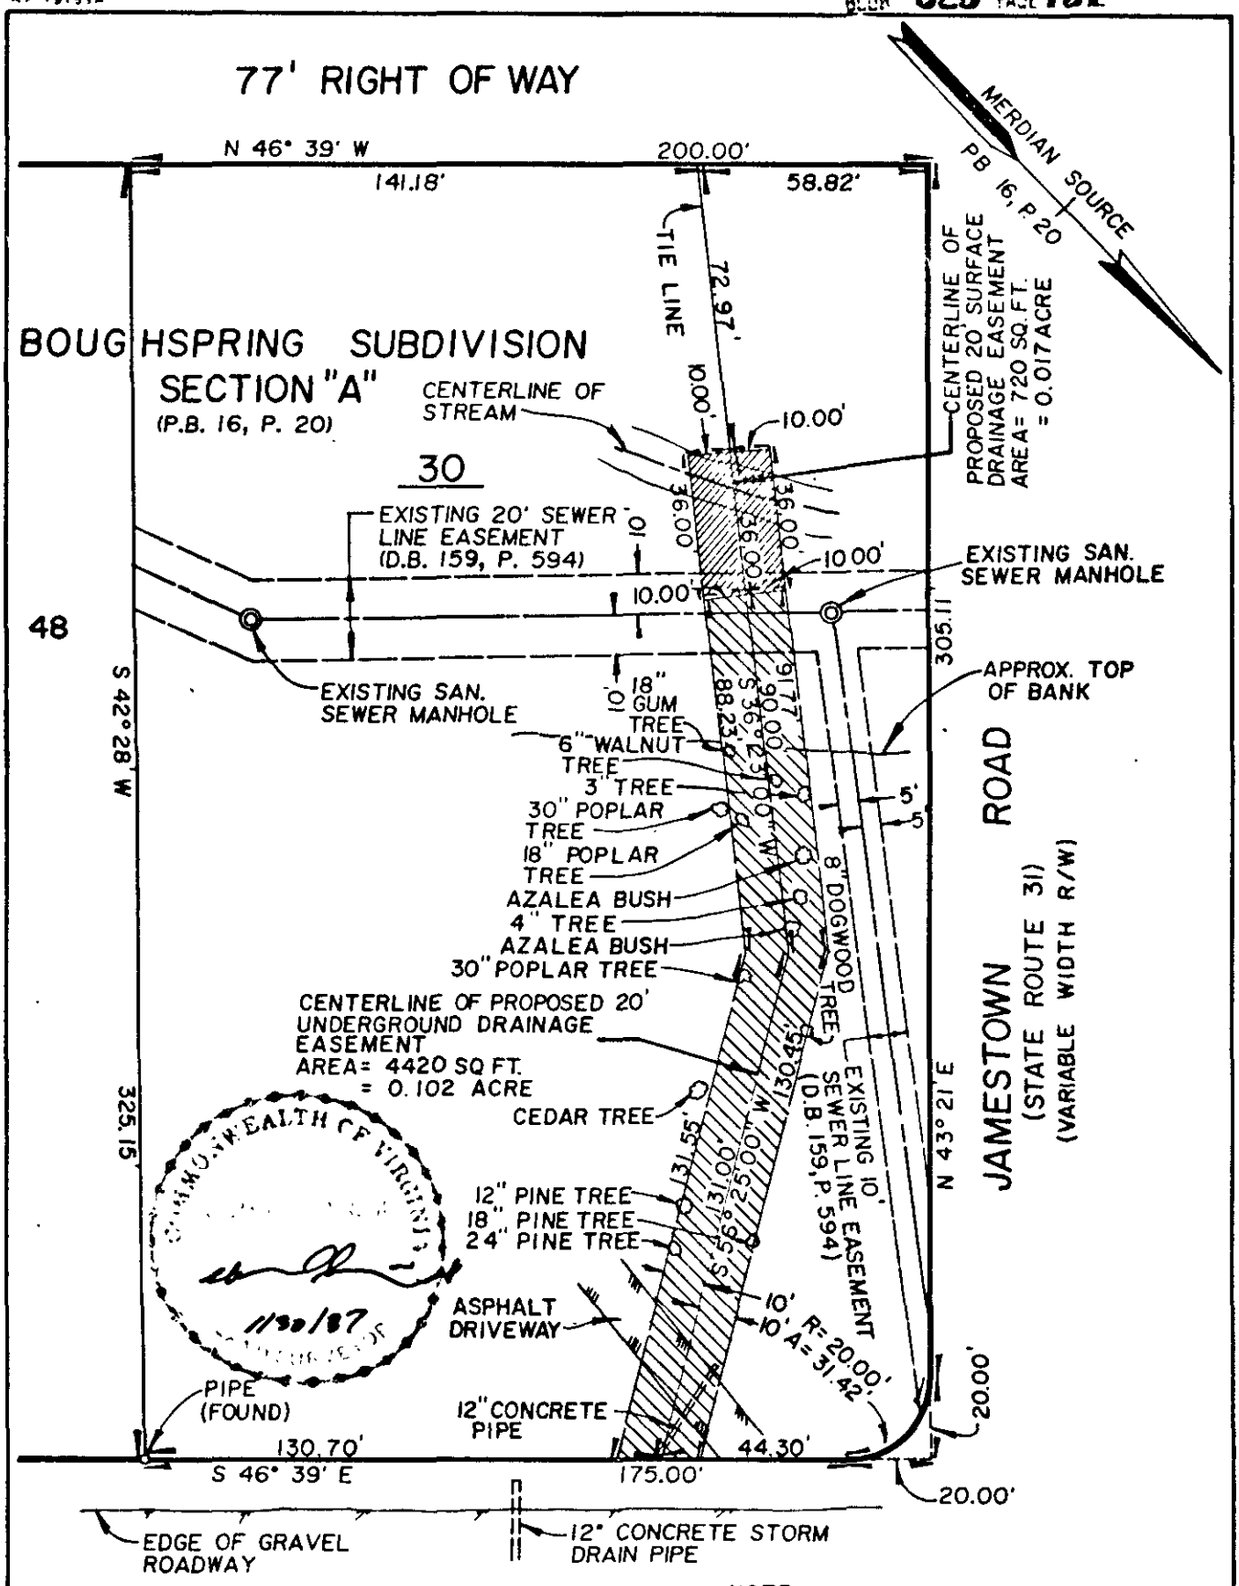

NOTE:
THIS PLAT IS INTENDED FOR EASEMENT ACQUISITION PURPOSES ONLY AND DOES NOT CONSTITUTE A BOUNDARY SURVEY

NOTE:
THIS PLAT IS NOT INTENDED TO SHOW ALL PHYSICAL IMPROVEMENTS NOR ALL EASEMENTS THAT MAY AFFECT THE PROPERTY.

PLAT SHOWING
DRAINAGE EASEMENTS
FOR CONVEYANCE FROM:
CARL T. DOTSON & JUANITA DOTSON (D.B. 85, P. 114) (D.B. 159, P. 591) (P.B. 16, P. 20)
TO: COMMONWEALTH OF VIRGINIA
JAMESTOWN DISTRICT — JAMES CITY COUNTY, VIRGINIA
SCALE: 1" = 40'
JANUARY 24, 1987

0 50 100 FEET
GRAPHIC SCALE

ROUSE — SIRINE ASSOCIATES, LTD.
SURVEYORS AND ENGINEERS
VIRGINIA BEACH, VIRGINIA

J.O. 8400-4-2

P.S. 237, P. 72