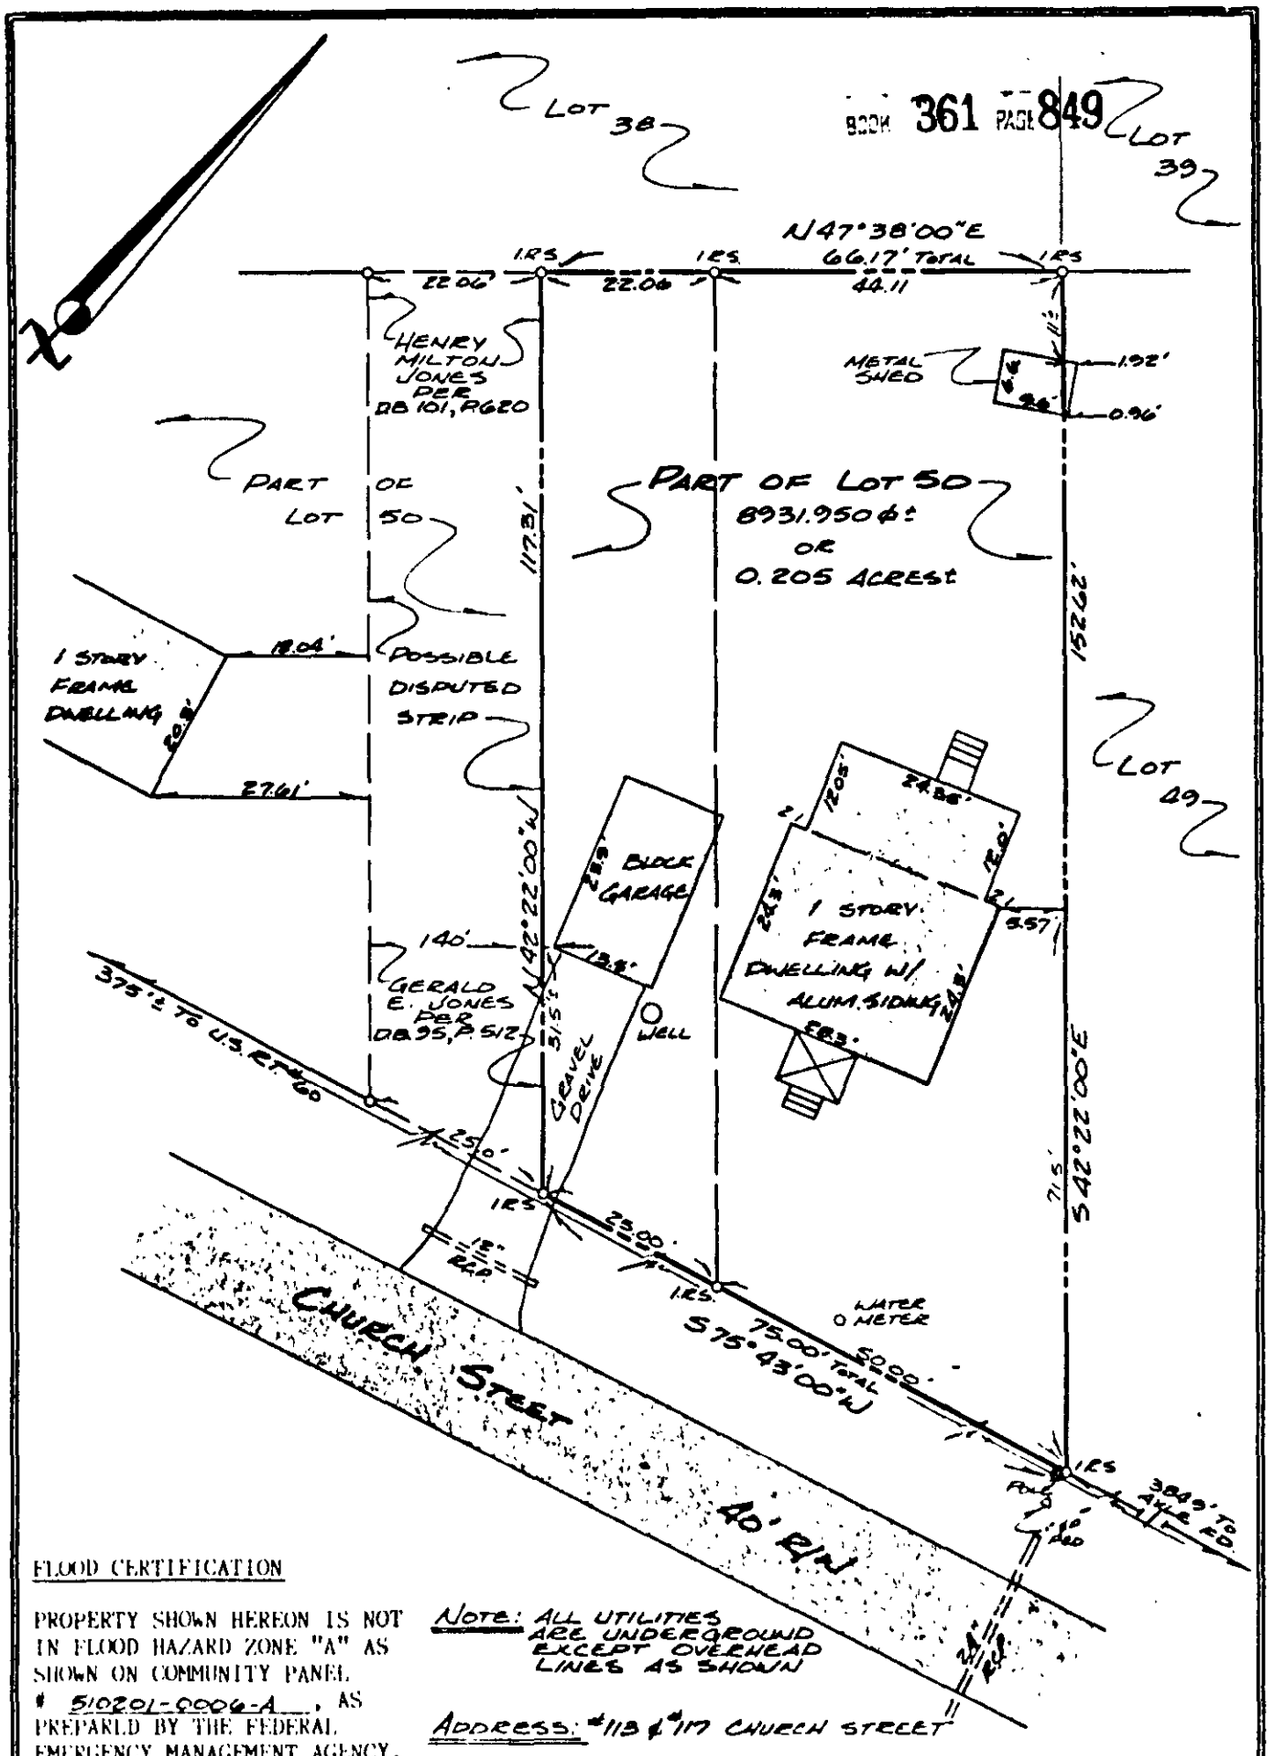

FLOOD CERTIFICATION

PROPERTY SHOWN HEREON IS NOT IN FLOOD HAZARD ZONE "A" AS SHOWN ON COMMUNITY PANEL # 510201-0006-A, AS PREPARED BY THE FEDERAL EMERGENCY MANAGEMENT AGENCY.

NOTE: ALL UTILITIES ARE UNDERGROUND EXCEPT OVERHEAD LINES AS SHOWN

ADDRESS: #113 & #117 CHURCH STREET

COMMONWEALTH OF VIRGINIA
ROGER B. SPEARMAN
CERTIFICATE No.
1264
CERTIFIED LAND SURVEYOR

REFERENCES
PB 9, P 36
DB 51, P 574
DB 66, P 37
DB 105, P 403
DB 118, P 384

IPF = IRON PIPE FOUND
IPS = IRON PIPE SET
IRS = IRON ROD SET
IRF = IRON ROD FOUND
BSL = BLDG SETBACK LINE

DATE: AUG 5, 1987
SCALE: 1" = 20'
JOB 3452 F.B. "E"

PHYSICAL SURVEY

OF PROPERTY STANDING IN THE NAME OF

HELEN JONES

BEING

PART OF LOT 50, ALEX HARWOOD SUBDIVISION

LOCATED

JAMES CITY COUNTY, VIRGINIA

SPEARMAN & ASSOCIATES, INC. LAND SURVEYING
P.O. BOX # 1244---WILLIAMSBURG, VIRGINIA
(804) 565-1318