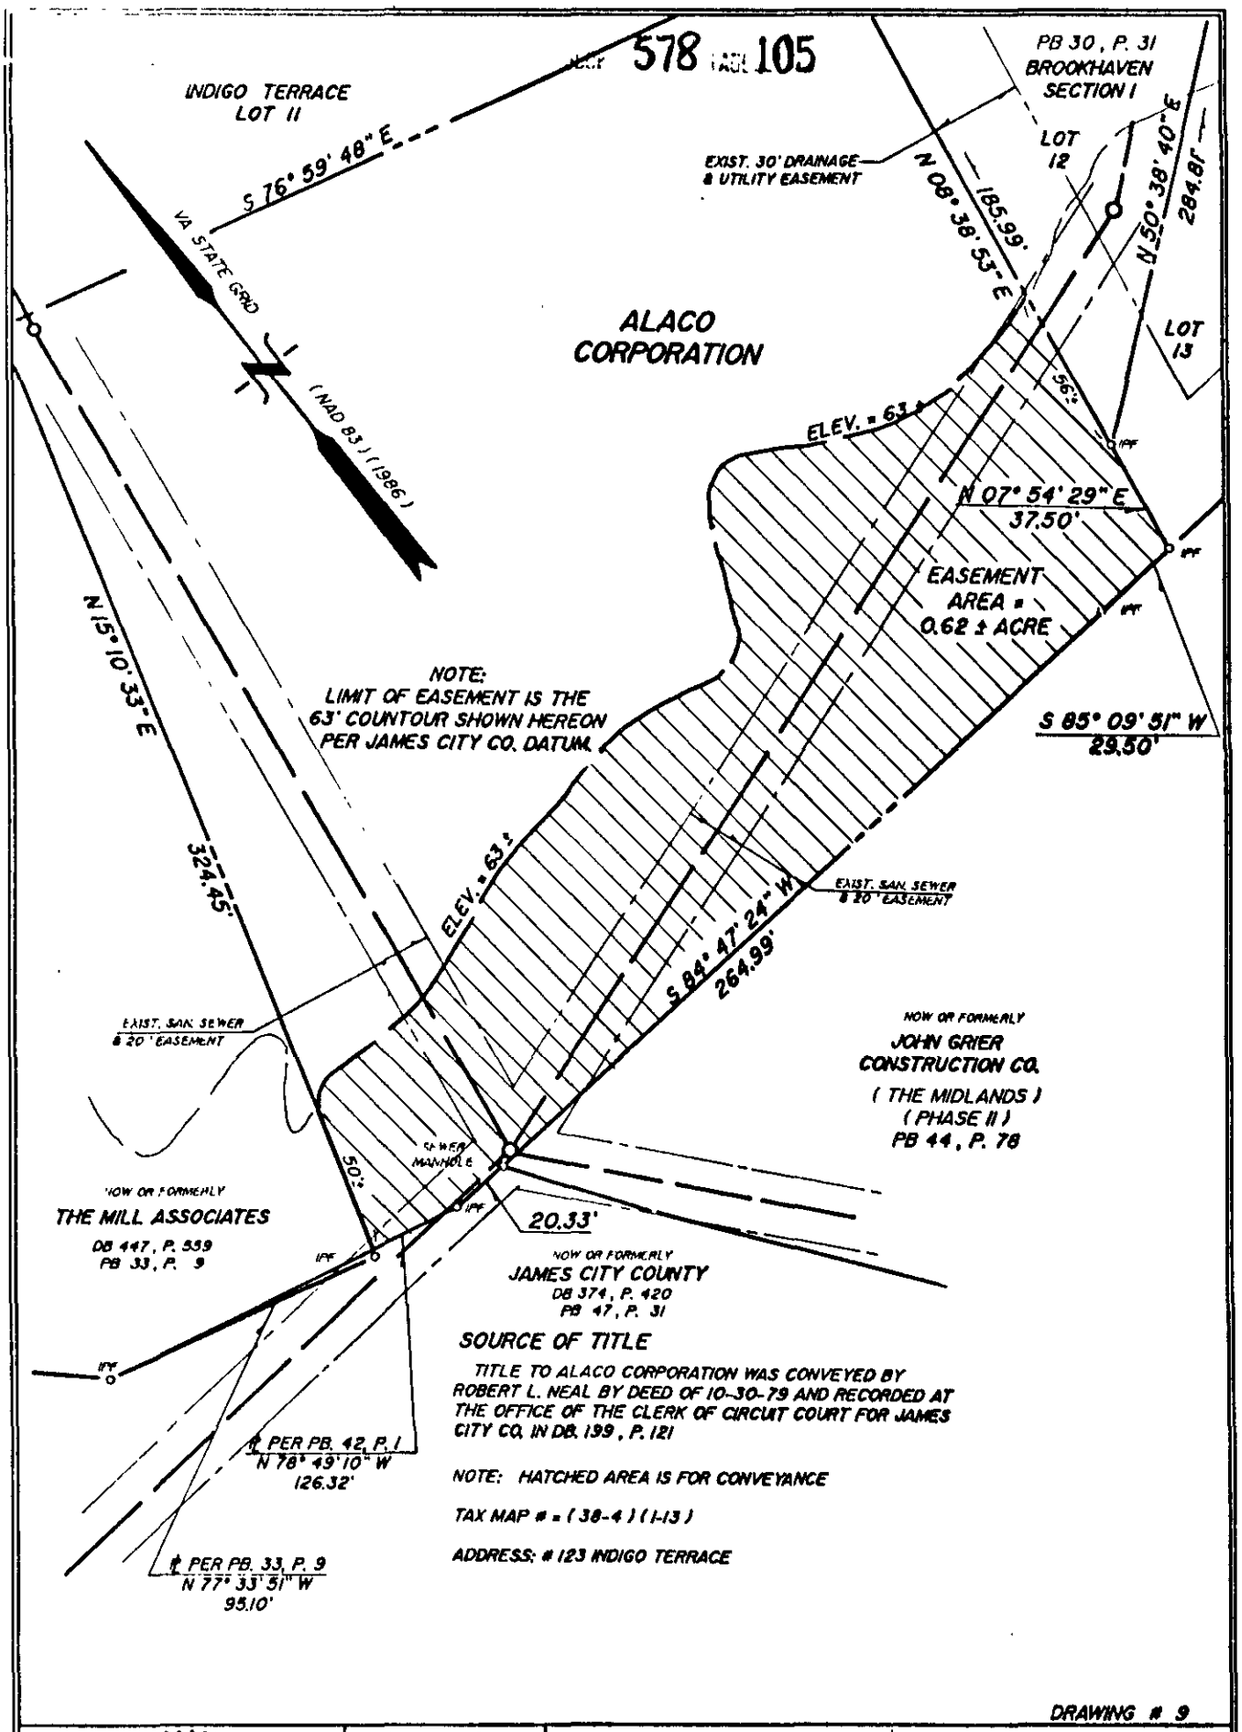

SOURCE OF TITLE

TITLE TO ALACO CORPORATION WAS CONVEYED BY ROBERT L. NEAL BY DEED OF 10-30-79 AND RECORDED AT THE OFFICE OF THE CLERK OF CIRCUIT COURT FOR JAMES CITY CO. IN DB. 199, P. 121

NOTE: HATCHED AREA IS FOR CONVEYANCE

TAX MAP # = (38-4) (1-13)

ADDRESS: # 123 INDIGO TERRACE

DRAWING # 9

COMMONWEALTH OF VIRGINIA
ROGER D. SPEARMAN
CERTIFICATE No.
001442B
LAND SURVEYOR

REFERENCES :
NOTED

IPF = IRON PIPE FOUND
IPS = IRON PIPE SET
IRS = IRON ROD SET
IRF = IRON ROD FOUND
B.L. = BLDG. SETBACK LINE

DATE: JULY 22, 1991
SCALE: 1" = 50'
J.O. # 5548 F.B. "F"

PLAT TO ACCOMPANY CONVEYANCE OF EASEMENT FOR A STORMWATER MANAGEMENT BASIN

FROM

ALACO CORPORATION

TO

COUNTY OF JAMES CITY

JAMES CITY COUNTY , VIRGINIA

SPEARMAN & ASSOCIATES, P.C.
SURVEYING AND PLANNING
489 McLAWS CIRCLE ---- WILLIAMSBURG , VA.
(804) 253-8720