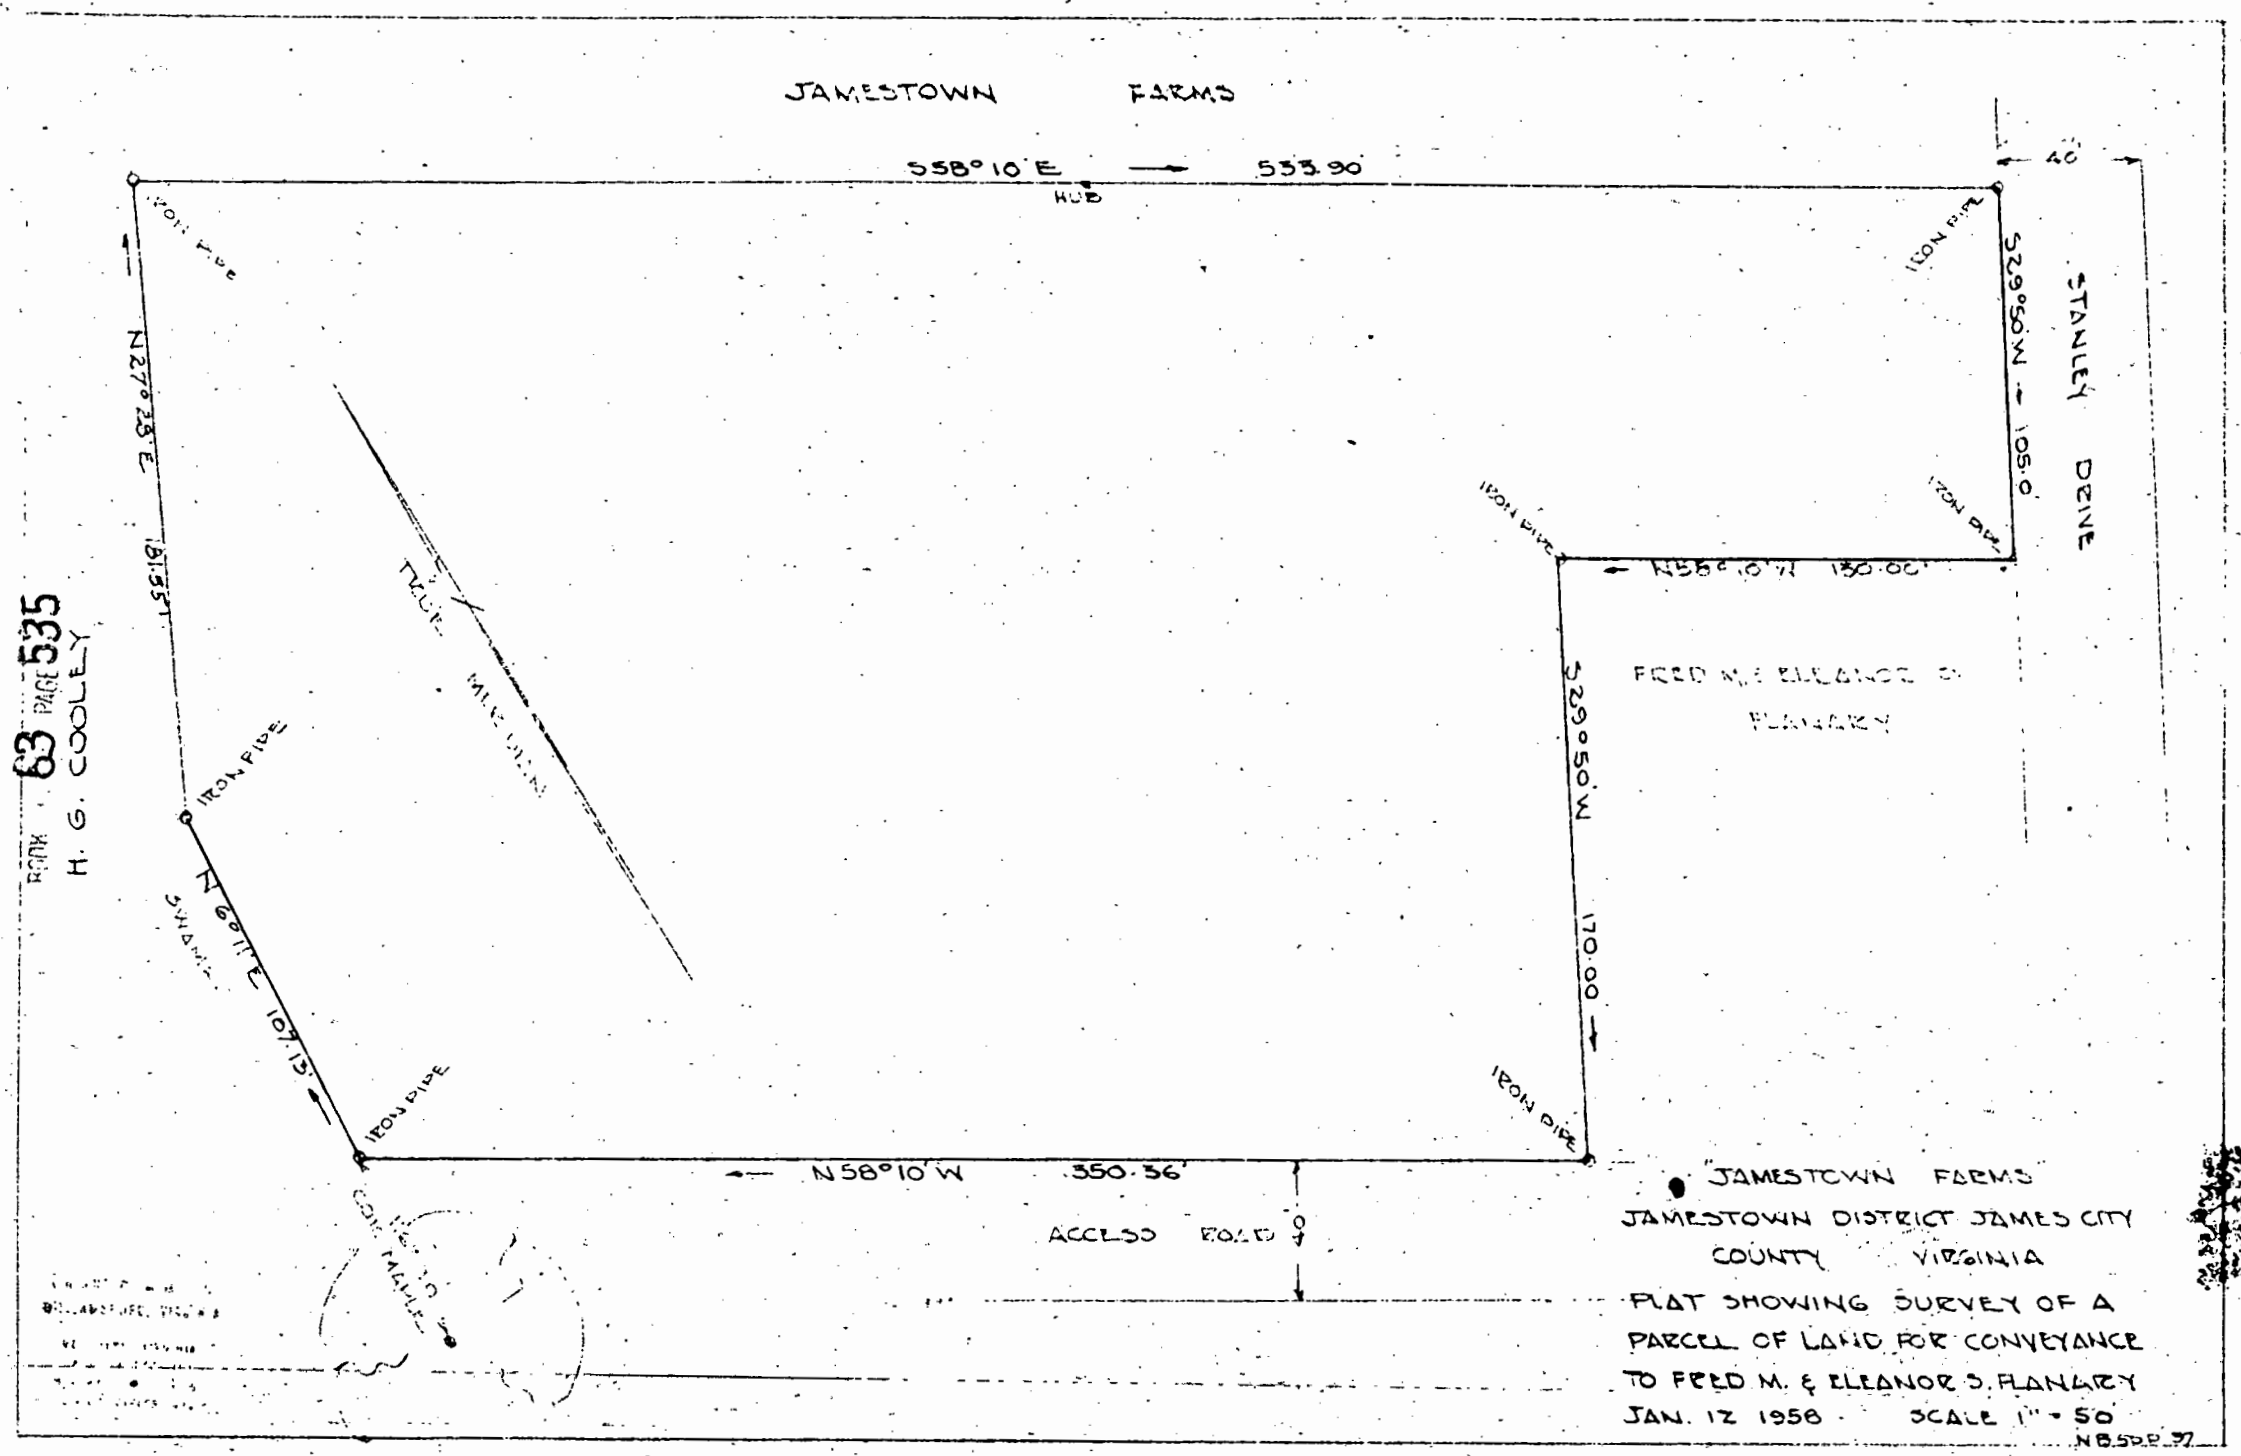
JAMESTOWN FARMS
S58°10'E 553.90
HUB
40'
IRON PIPE
S29°50'W 105.0'
STANLEY DRIVE
N58°10'W 150.00'
FREED M. & ELEANOR S. FLANAGAN
S29°50'W 170.00'
N27°23'E 181.55'
N 60°11'E 107.13'
N58°10'W 350.56'
ACCESS ROAD
TRUE MAGNETIC
BOOK 63 PAGE 535
H. G. COOLEY
"JAMESTOWN FARMS"
JAMESTOWN DISTRICT JAMES CITY COUNTY VIRGINIA
PLAT SHOWING SURVEY OF A PARCEL OF LAND FOR CONVEYANCE TO FREED M. & ELEANOR S. FLANAGAN
JAN. 12 1958 SCALE 1" = 50'
N.B. 50 P. 37