27B(9)-29A
30A

BOOK 69 PAGE 219

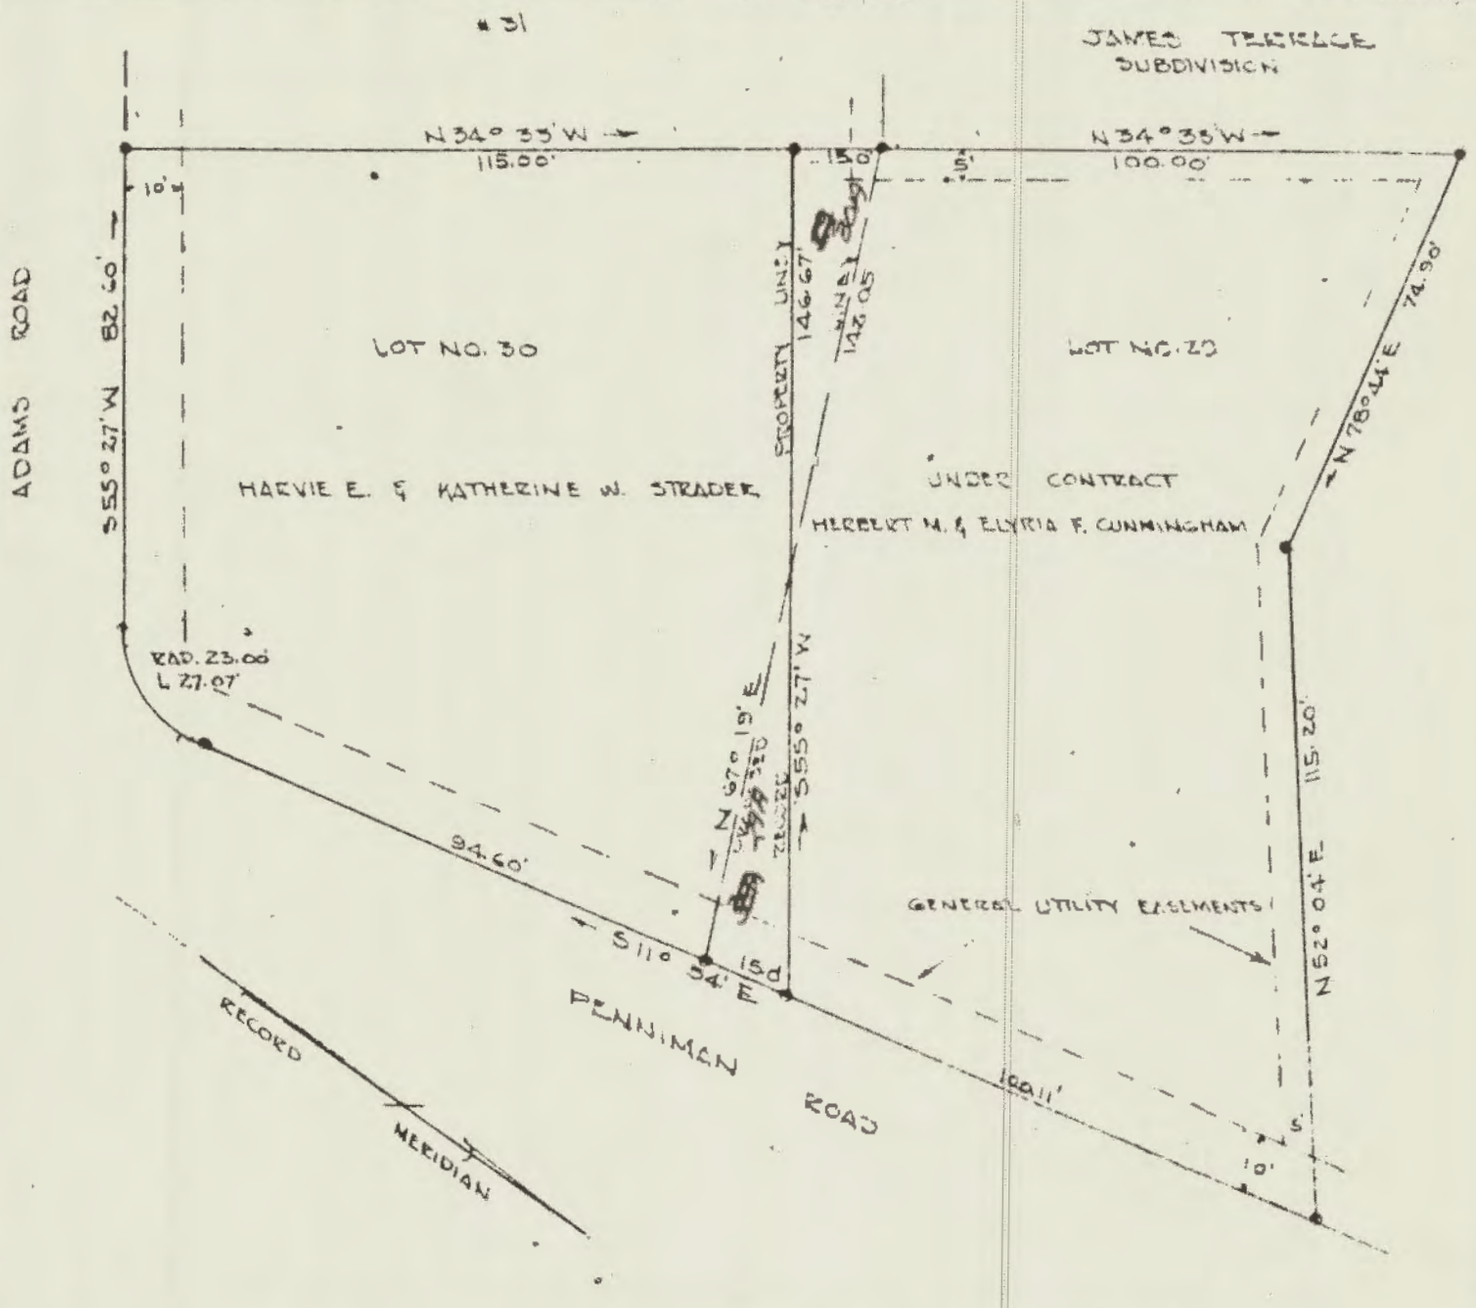

Witness: Charles E. Barker, Jr.
Harvie E. Strader
Katherine W. Strader
Herbert M. Cunningham
Elyria F. Cunningham

VINCENT O. McMANUS
WILLIAMSBURG, VIRGINIA

JAMESTOWN DISTRICT, JAMES CITY COUNTY
VIRGINIA

PLAT SHOWING SURVEY OF LOTS NO. 29 & 30
SECTION NO. 2, COLONIAL PARK SUBDIVISION
PROPOSED ADJUSTMENT OF PROPERTY LINE
DIVIDING THE LOTS IS INDICATED BY NOTATIONS

APRIL 28, 1959 SCALE 1" = 30'

Vincent O. McManus