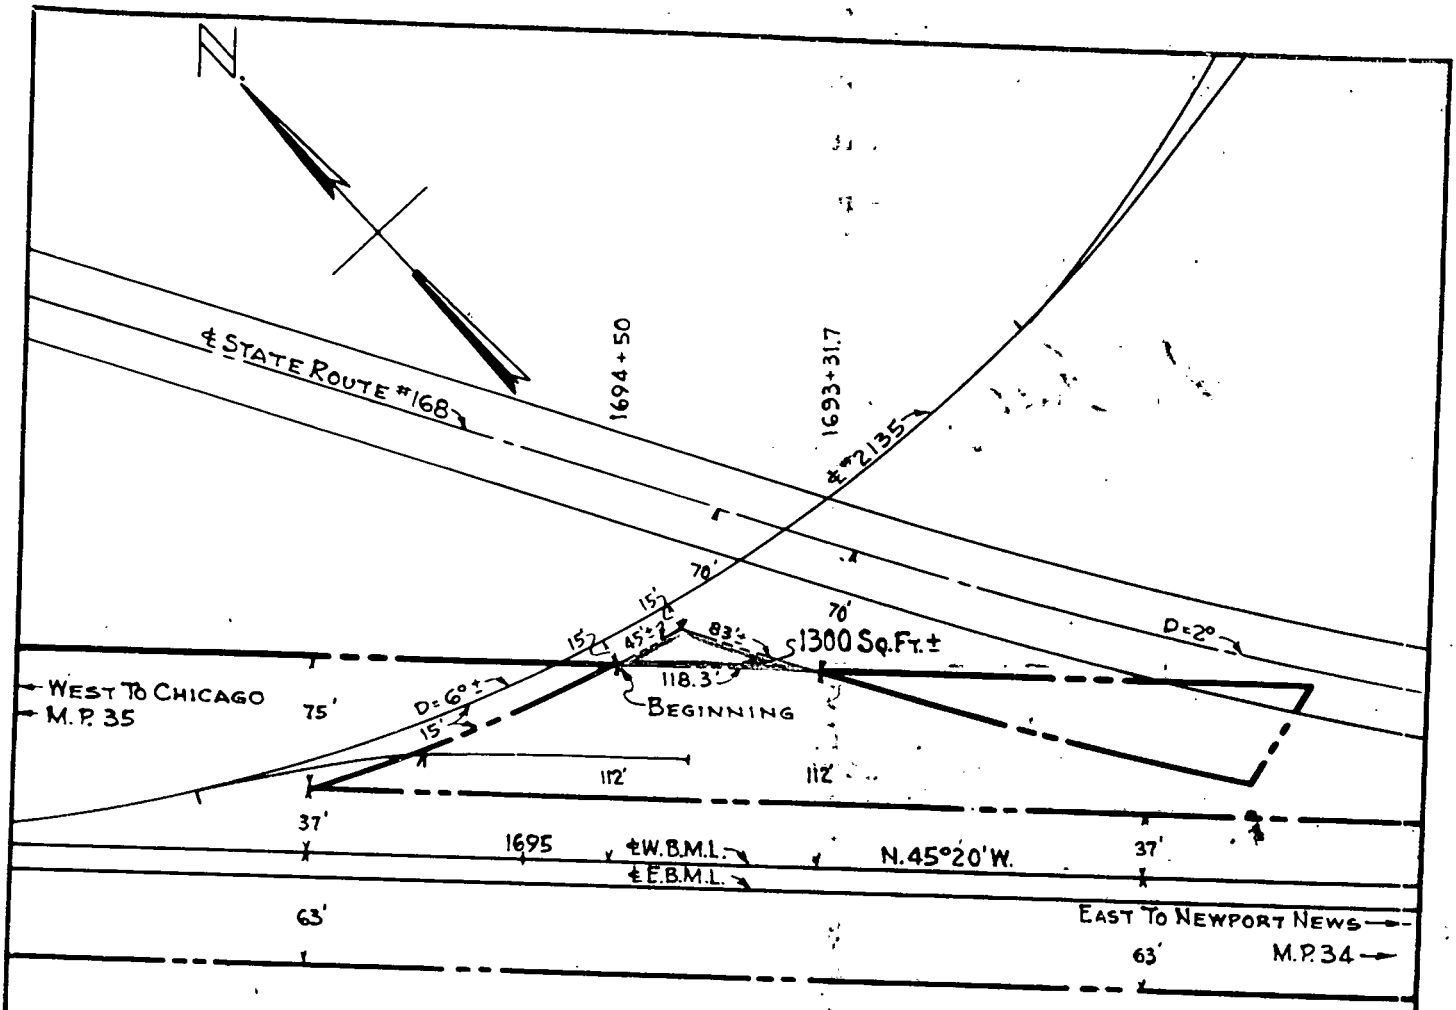

— LEGEND —
PROPERTY TO BE CONVEYED

A-NAME CHANGE

REVISIONS		
A	7-13-60	H. J. C. JR

THE CHESAPEAKE AND OHIO RAILWAY COMPANY
CHIEF ENGINEER'S OFFICE
RICHMOND, VIRGINIA

PROPERTY TO BE CONVEYED TO
HUMBLE OIL & REFINING COMPANY
PENNIMAN
JAMES CITY COUNTY VIRGINIA
RICHMOND DIVISION — PENINSULA SUBDIVISION

SCALE: 1" = 100'
DATE: 6-30-59
DRAWN BY: H. J. C.
TRACED BY: H. J. C.
CHECKED BY:

VAL. SEC. V-2/25 & V-2-E/1

DRAWING NO. 24883-3