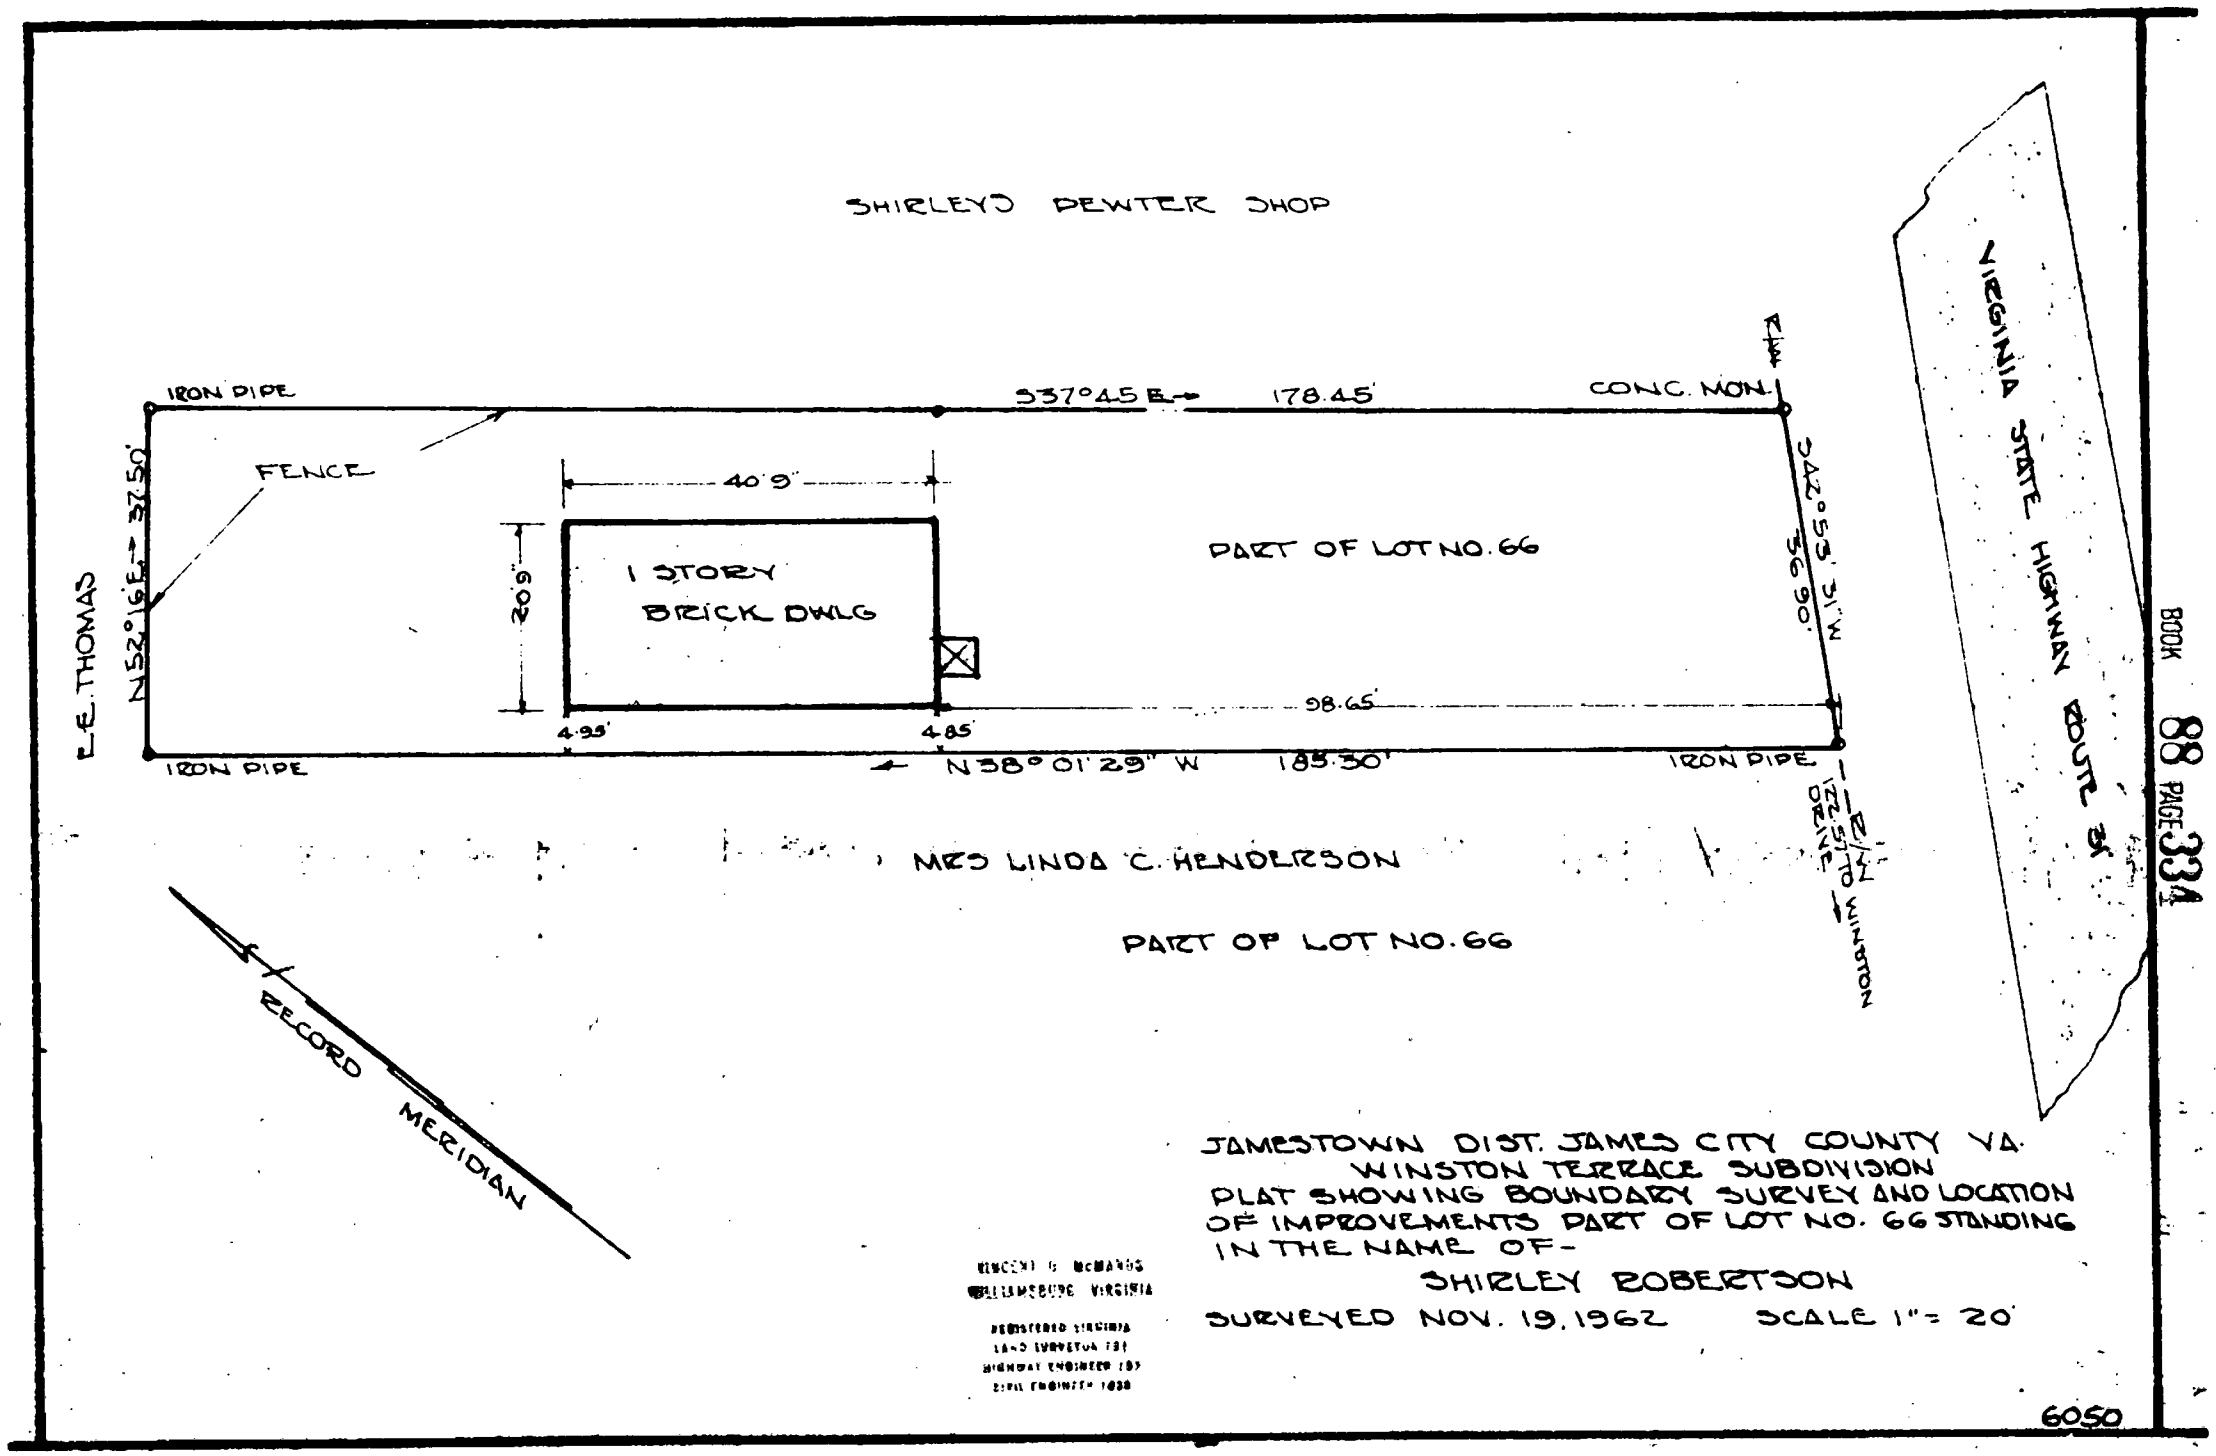
SHIRLEYS PEWTER SHOP
IRON PIPE
S37°45'E
178.45'
CONC. MON.
FENCE
40.9'
20.9'
1 STORY
BRICK DWLG
PART OF LOT NO. 66
S42°53' 31" W
56.90'
E.E. THOMAS
N52°16'E
37.50'
98.65'
4.95'
4.85'
IRON PIPE
N38°01'29" W
185.30'
IRON PIPE
MRS LINDA C. HENDERSON
PART OF LOT NO. 66
RIVED WINSTON DRIVE
VIRGINIA STATE HIGHWAY ROUTE 31
RECORD MERIDIAN
VINCENT G. McMANUS
WILLIAMSBURG VIRGINIA
REGISTERED VIRGINIA
LAND SURVEYOR (3)
HIGHWAY ENGINEER (3)
CIVIL ENGINEER 1038
JAMESTOWN DIST. JAMES CITY COUNTY VA.
WINSTON TERRACE SUBDIVISION
PLAT SHOWING BOUNDARY SURVEY AND LOCATION
OF IMPROVEMENTS PART OF LOT NO. 66 STANDING
IN THE NAME OF-
SHIRLEY ROBERTSON
SURVEYED NOV. 19, 1962
SCALE 1" = 20'
6050

334