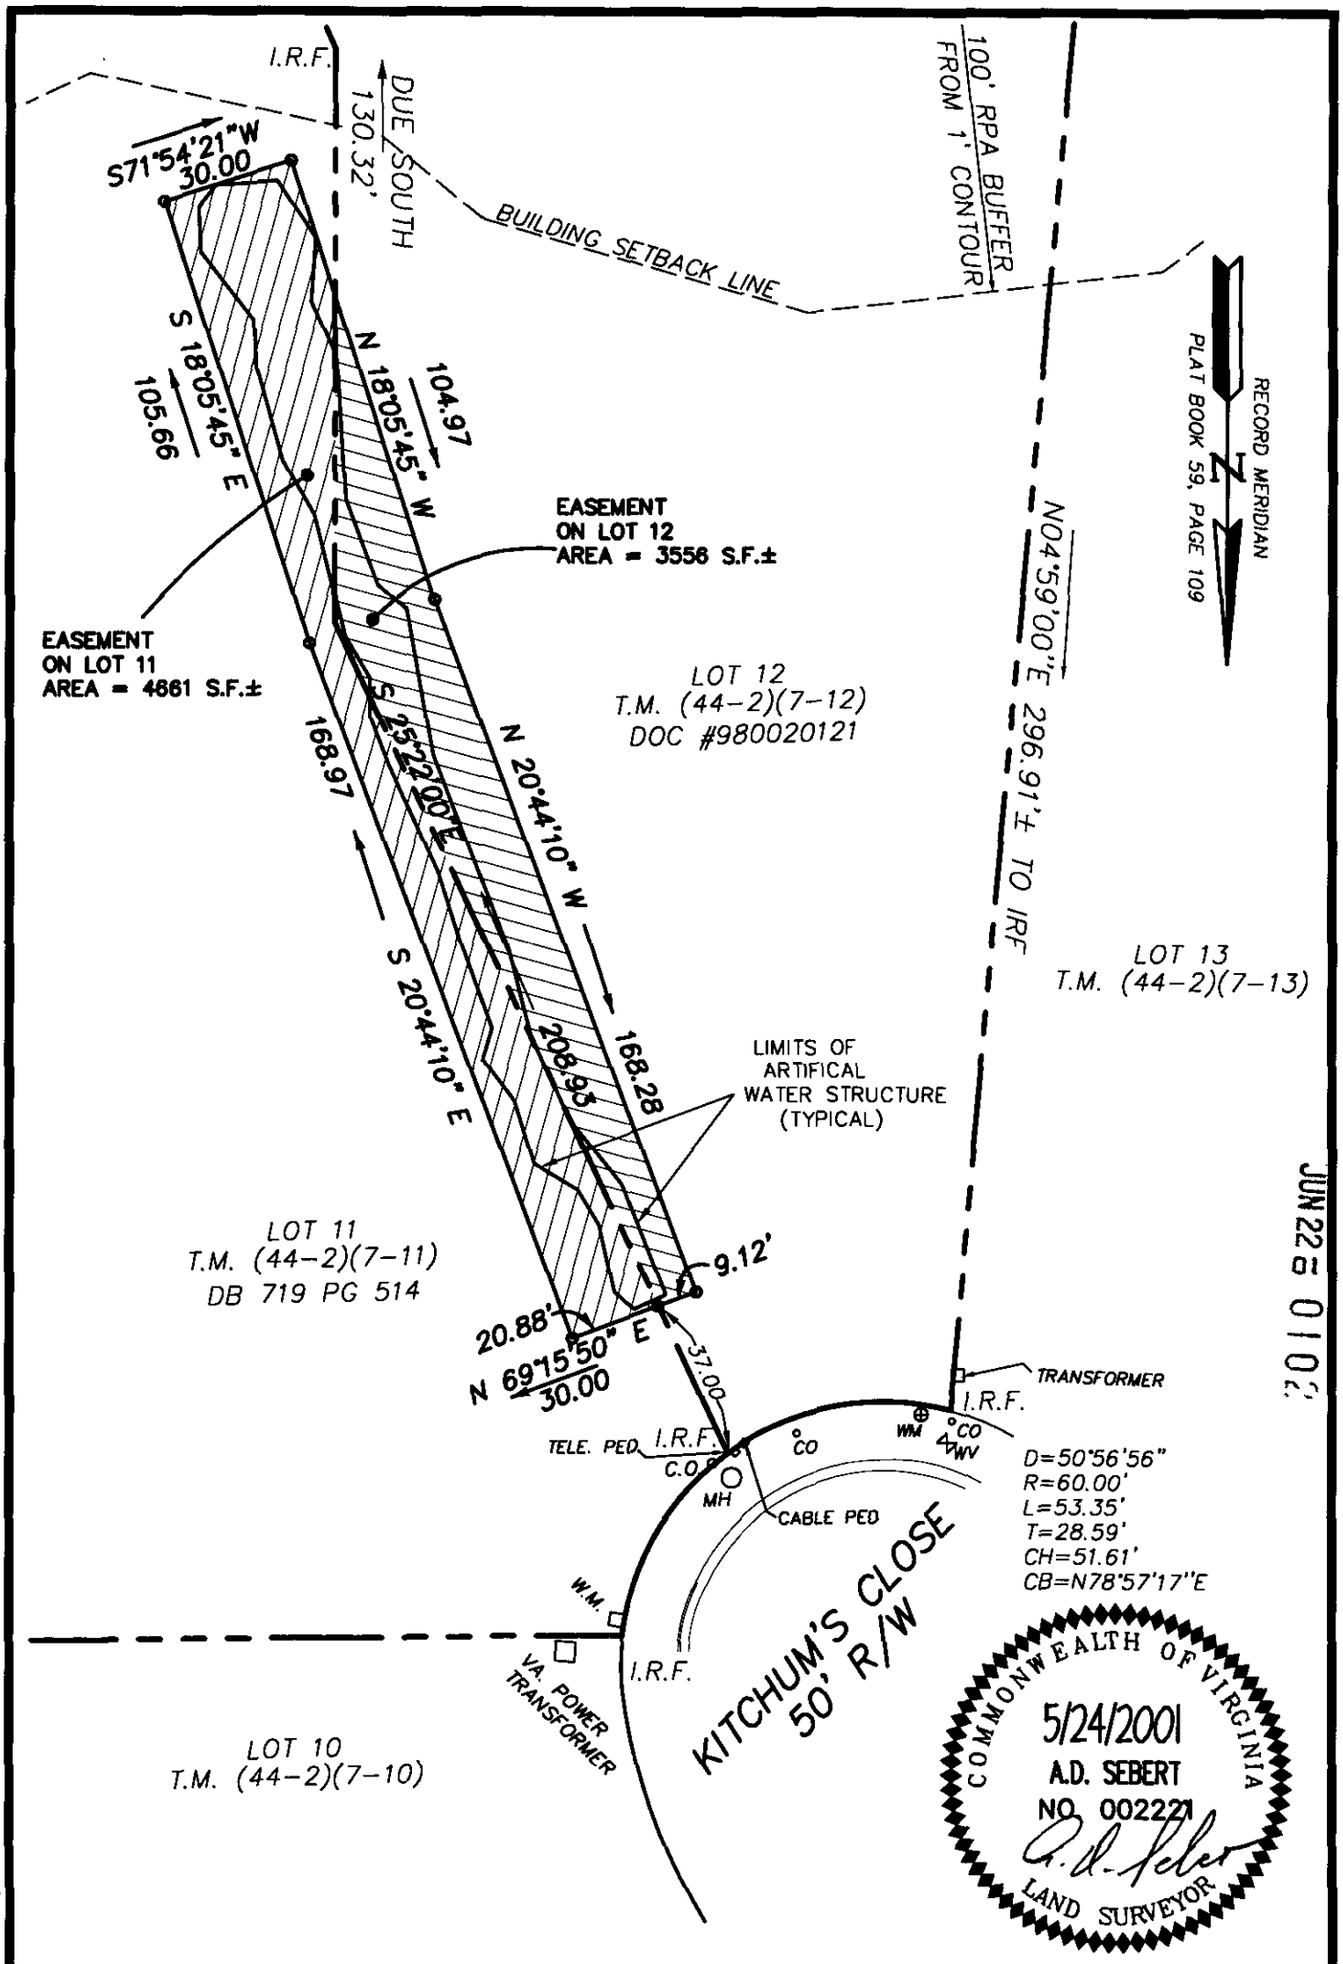


**Consulting Engineers**
**Engineers, Surveyors, Planners**

**5248 Olde Towne Road, Suite 1**
**Williamsburg, Virginia 23188**
**Ph. (757)-253-0040, Fax (757)-220-8994**

*PLAT SHOWING ACCESS EASEMENT*
*BETWEEN LOTS 11 AND 12 KITCHUM'S POND, BLOCK B*
*THE GOVERNORS LAND AT TWO RIVERS*

*POWHATAN DISTRICT* *JAMES CITY COUNTY* *VIRGINIA*

| | | | |
|---|---|---|---|
| **Scale:** 1"= 40' | **Ref:** PB 59 PG 109, | **Date:** 5/24/2001 | **Job No:** 22584-1 |

05 24.01-09:34 225841P1.DWG

ads



EXHIBIT A