020005575

85 PAGE 33

NOTES:
1) THE "APPROXIMATE LIMITS OF SOLID WASTE" AS SHOWN HEREON IS PER ACTUAL FIELD DELINEATION BY SCHNABEL ENVIRONMENTAL SERVICES, RICHMOND, VA.
2) TOPOGRAPHY SHOWN HEREON IS BASED ON JAMES CITY COUNTY DATUM, BM STATION #327.
3) PARCELS 3-6 SHOWN HEREON ARE CURRENTLY IN THE NAME OF JOSHUA C. PALMER.

REFERENCES:
DB 108 @ PG 554 - PARCEL 3
DB 184 @ PG 115 - PARCEL 4
DB 108 @ PG 558 - PARCEL 5
DB 176 @ PG 497 - PARCEL 6

TOTAL AREA OF PARCELS 3-6 = 8.104 ACRES

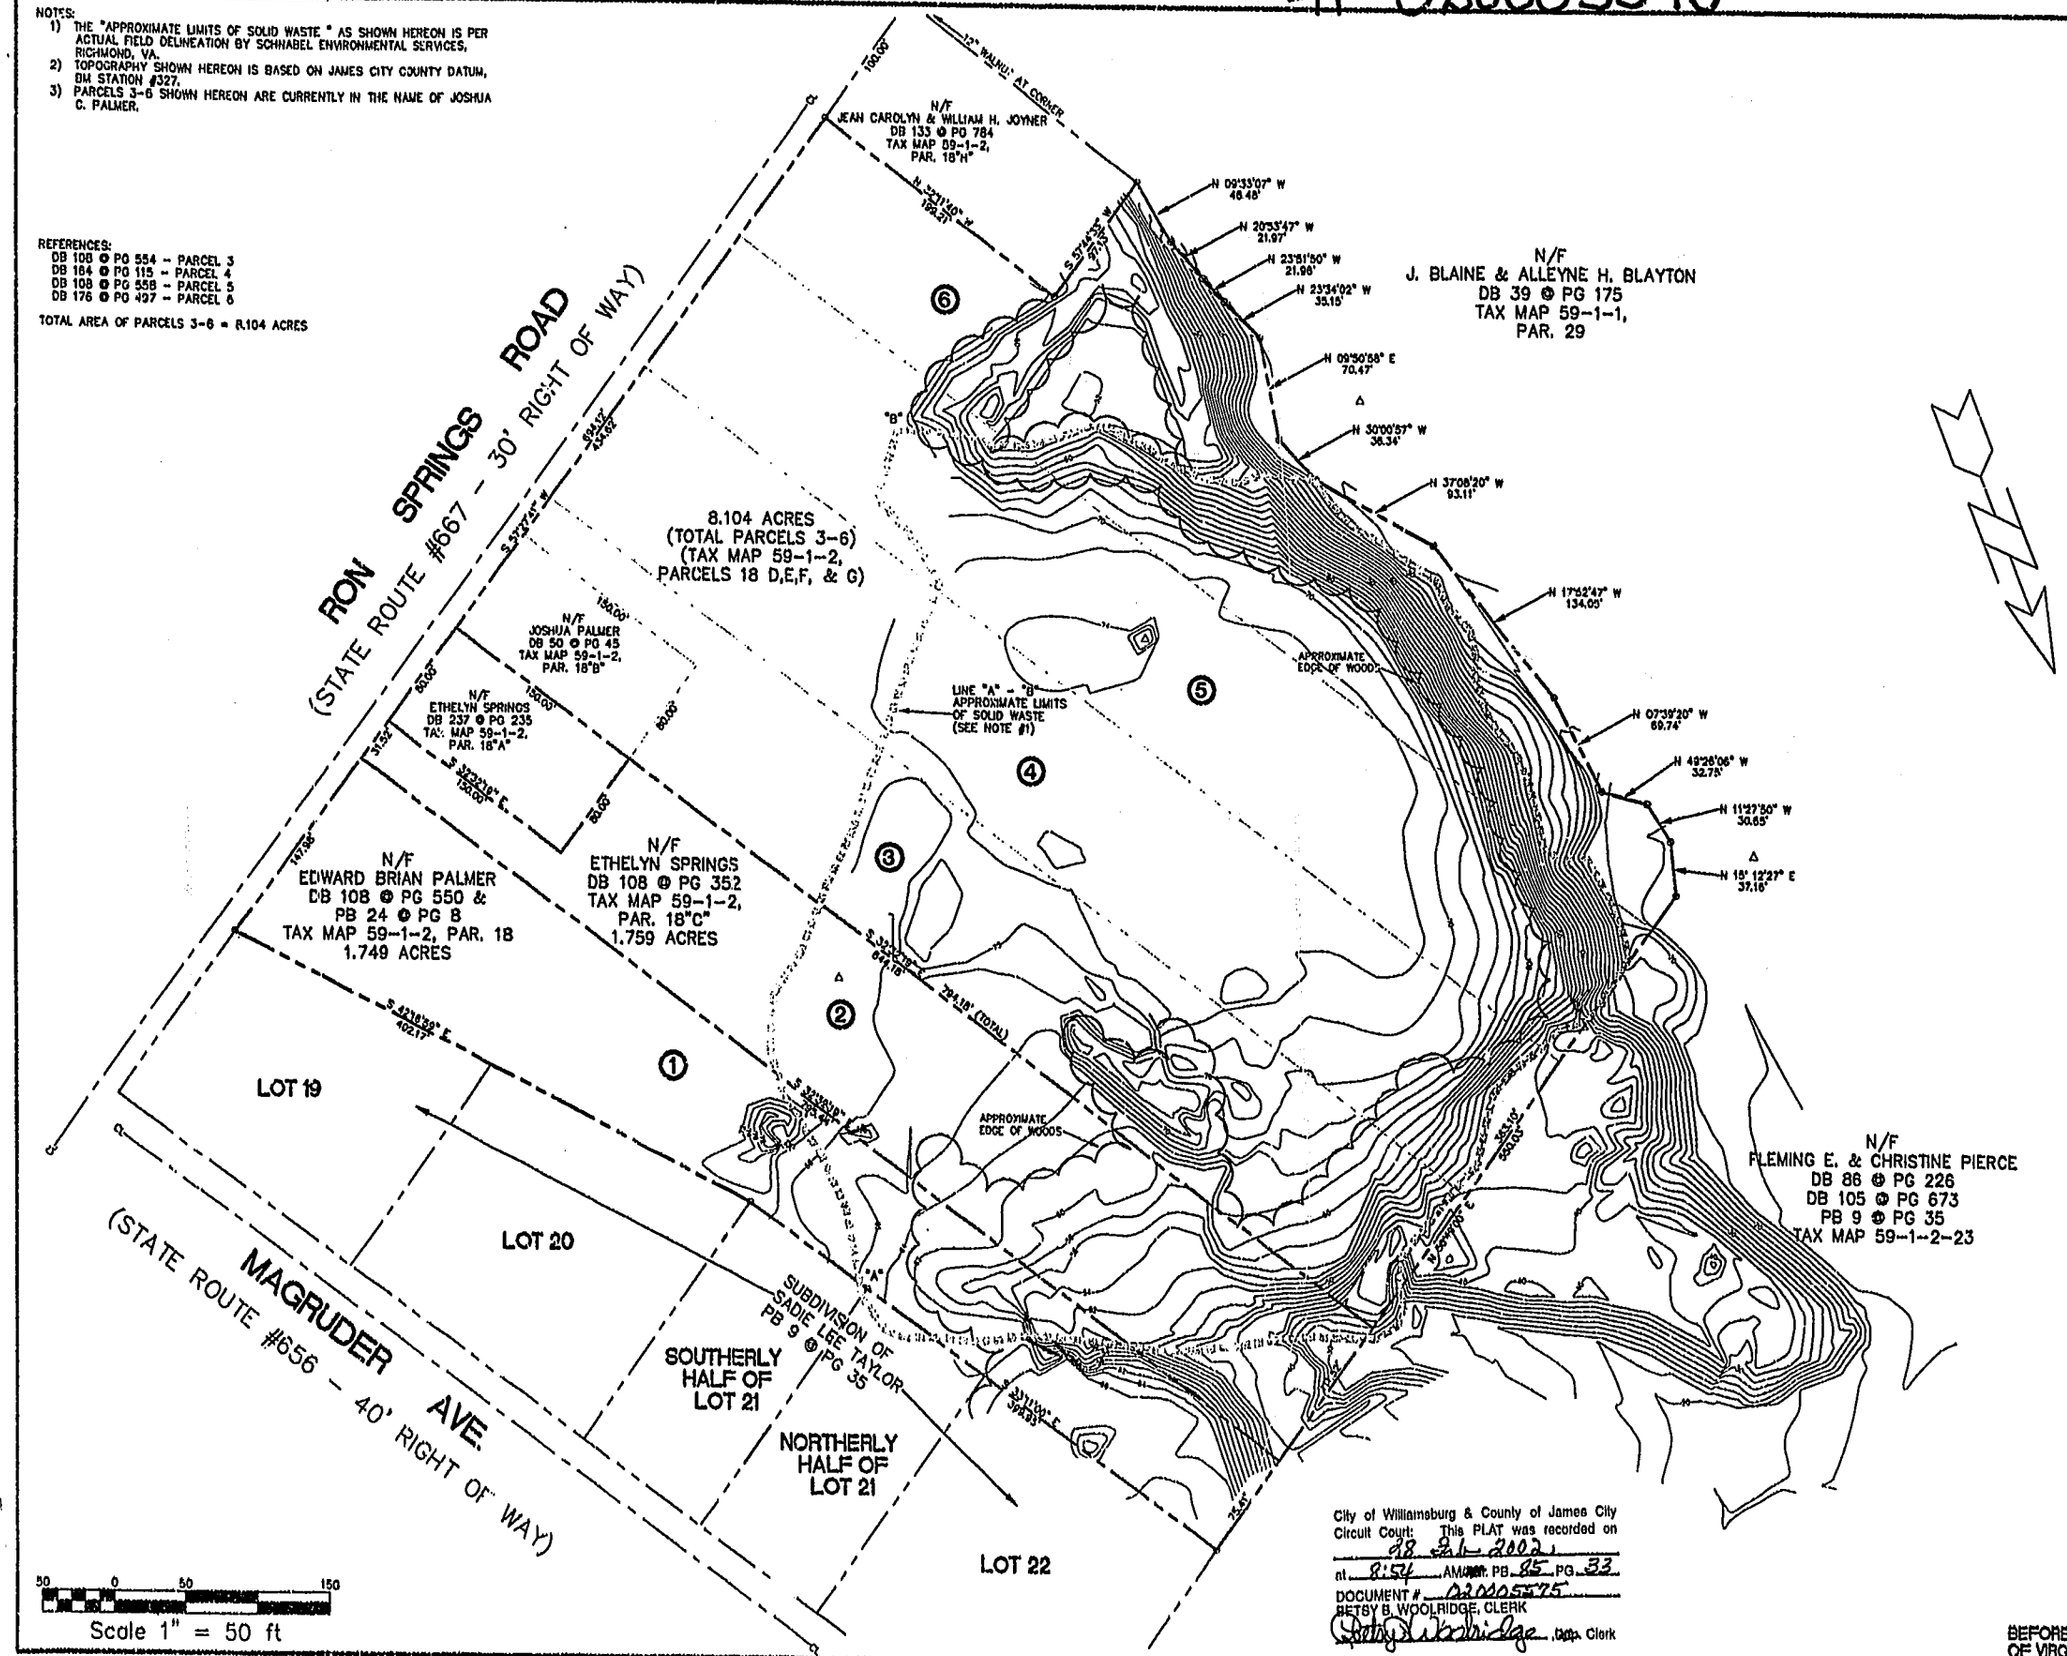

City of Williamsburg & County of James City
Circuit Court: This PLAT was recorded on
28 Feb 2002
at 8:54 AM/PM PB 85 PG 33
DOCUMENT # 020005575
BETSY B. WOOLRIDGE, CLERK
Betsy B. Woolridge, Deputy Clerk

BEFORE DIGGING CALL "MISS UTILITY" OF VIRGINIA AT 1 - 800 - 552 - 7001

Rickmond Engineering, Inc.
1643-C Merrimac Trail
Williamsburg VA 23185
(757)229-1776 or 898-4149
Civil Engineering
Environmental Engineering
Land Surveying

Designed By:	Drawn By:	Scale:	Date:	Job No.:	File Name:
EM III	KMJ	1" = 50'	1/21/97	96194	96194TP

No.	By	Revision	Date	App.

BOUNDARY AND TOPOGRAPHIC SURVEY OF LAND BEING OCCUPIED AND USED BY
SUBURBAN DISPOSAL
LOCATED ON RON SPRINGS ROAD
JAMES CITY COUNTY VIRGINIA

Job Number	Sheet No.
96194	C1