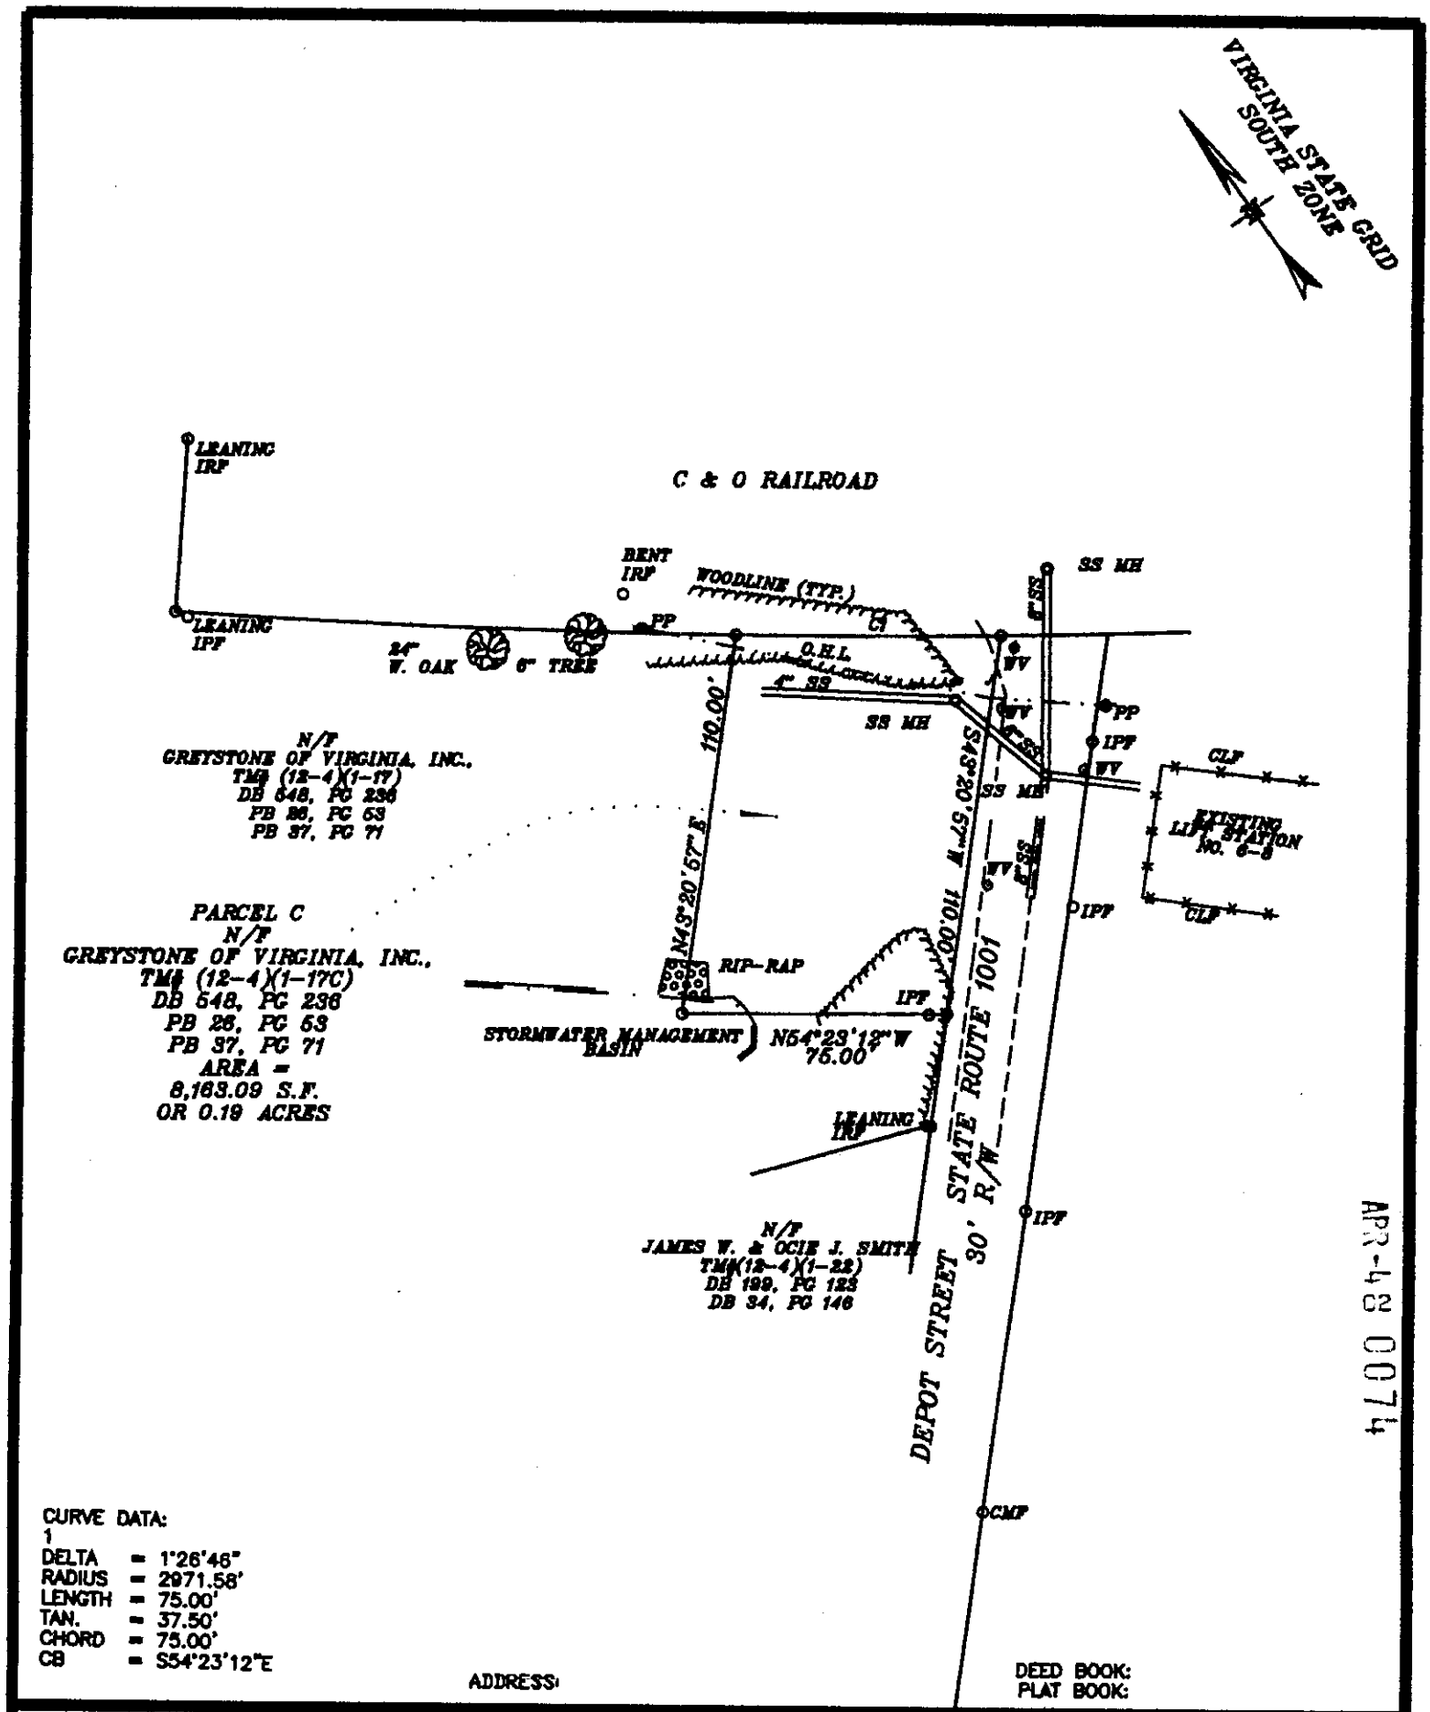

CURVE DATA:
1
DELTA = 1°26'46"
RADIUS = 2971.58'
LENGTH = 75.00'
TAN. = 37.50'
CHORD = 75.00'
CB = S54°23'12"E

ADDRESS:

DEED BOOK:
PLAT BOOK:

APR-4 8 0074

COMMONWEALTH OF VIRGINIA
JAMES E. MITCHELL
No. 001452B
3-6-00
LAND SURVEYOR

PLAT OF PROPERTY
TO BE CONVEYED TO
JAMES CITY SERVICE AUTHORITY
BEING
PARCEL C
STANDING IN THE NAME OF
GREYSTONE OF VIRGINIA, INC.

LOCATED: JAMES CITY COUNTY, VIRGINIA
DATE: MARCH 6, 2000 SCALE: 1" = 50'

MITCHELL–WILSON ASSOCIATES, P.C.
CIVIL ENGINEERS & LAND SURVEYORS
720 MAIN STREET, SUITE 112, 2ND FLOOR, P.O. BOX 1269
WEST POINT, VIRGINIA 23181 (804) 843–9744