#050027945

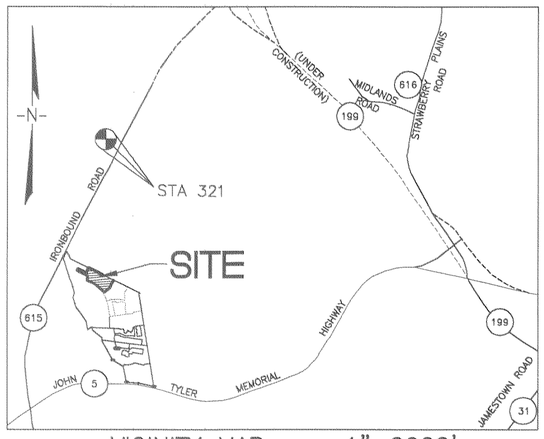

VICINITY MAP 1"=2000'

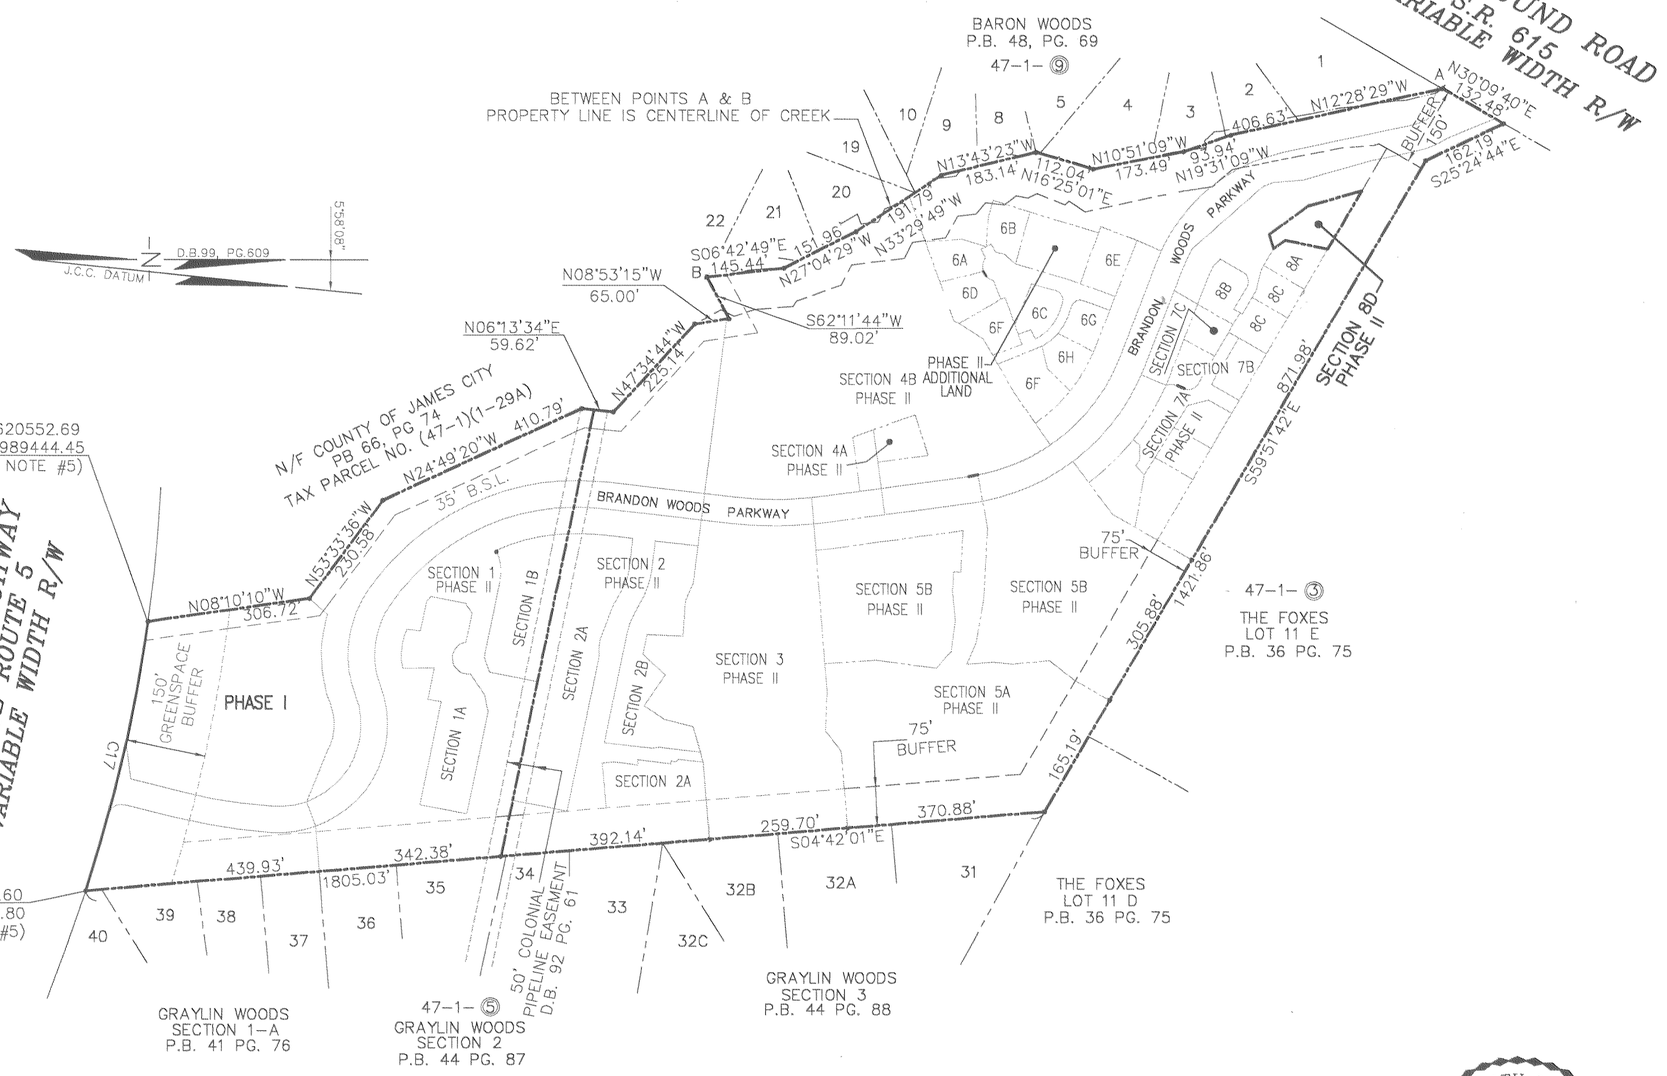

GRAPHIC SCALE IN FEET
0 100 200 400 600

CONDOMINIUM PLAT
OF
SECTION 8D
(A PORTION OF PHASE II)
BRANDON WOODS
JAMES CITY COUNTY, VIRGINIA
SCALE: 1"=200' DATE: 11/17/05

SHEET 1 OF 4

STATE OF VIRGINIA, COUNTY OF JAMES CITY

IN THE CLERK'S OFFICE OF THE CIRCUIT COURT THE PLAT SHOWN HEREON WAS PRESENTED AND ADMITTED TO RECORD 23 November 2005 AS THE LAW DIRECTS.

TESTEE: Betsy B. Wrenn, CLERK By Claudia H. Burkhead Dep. Clerk

DOCUMENT NO. 050027945 10:35AM

COMMONWEALTH OF VIRGINIA
11-17-05
PETER FARRELL
No. 002036
Peter Farrell
LAND SURVEYOR

LANDMARK DESIGN GROUP
Engineers • Planners • Surveyors
Landscape Architects • Environmental Consultants
4029 IRONBOUND ROAD SUITE 100
WILLIAMSBURG, VA 23188
TEL (757) 253-2975 FAX(757) 229-0049

DRAWN BY : PF	PROJ. NO. : 1980074-000.75
CHKD. BY : AST	DWG. NO. : 1667RW