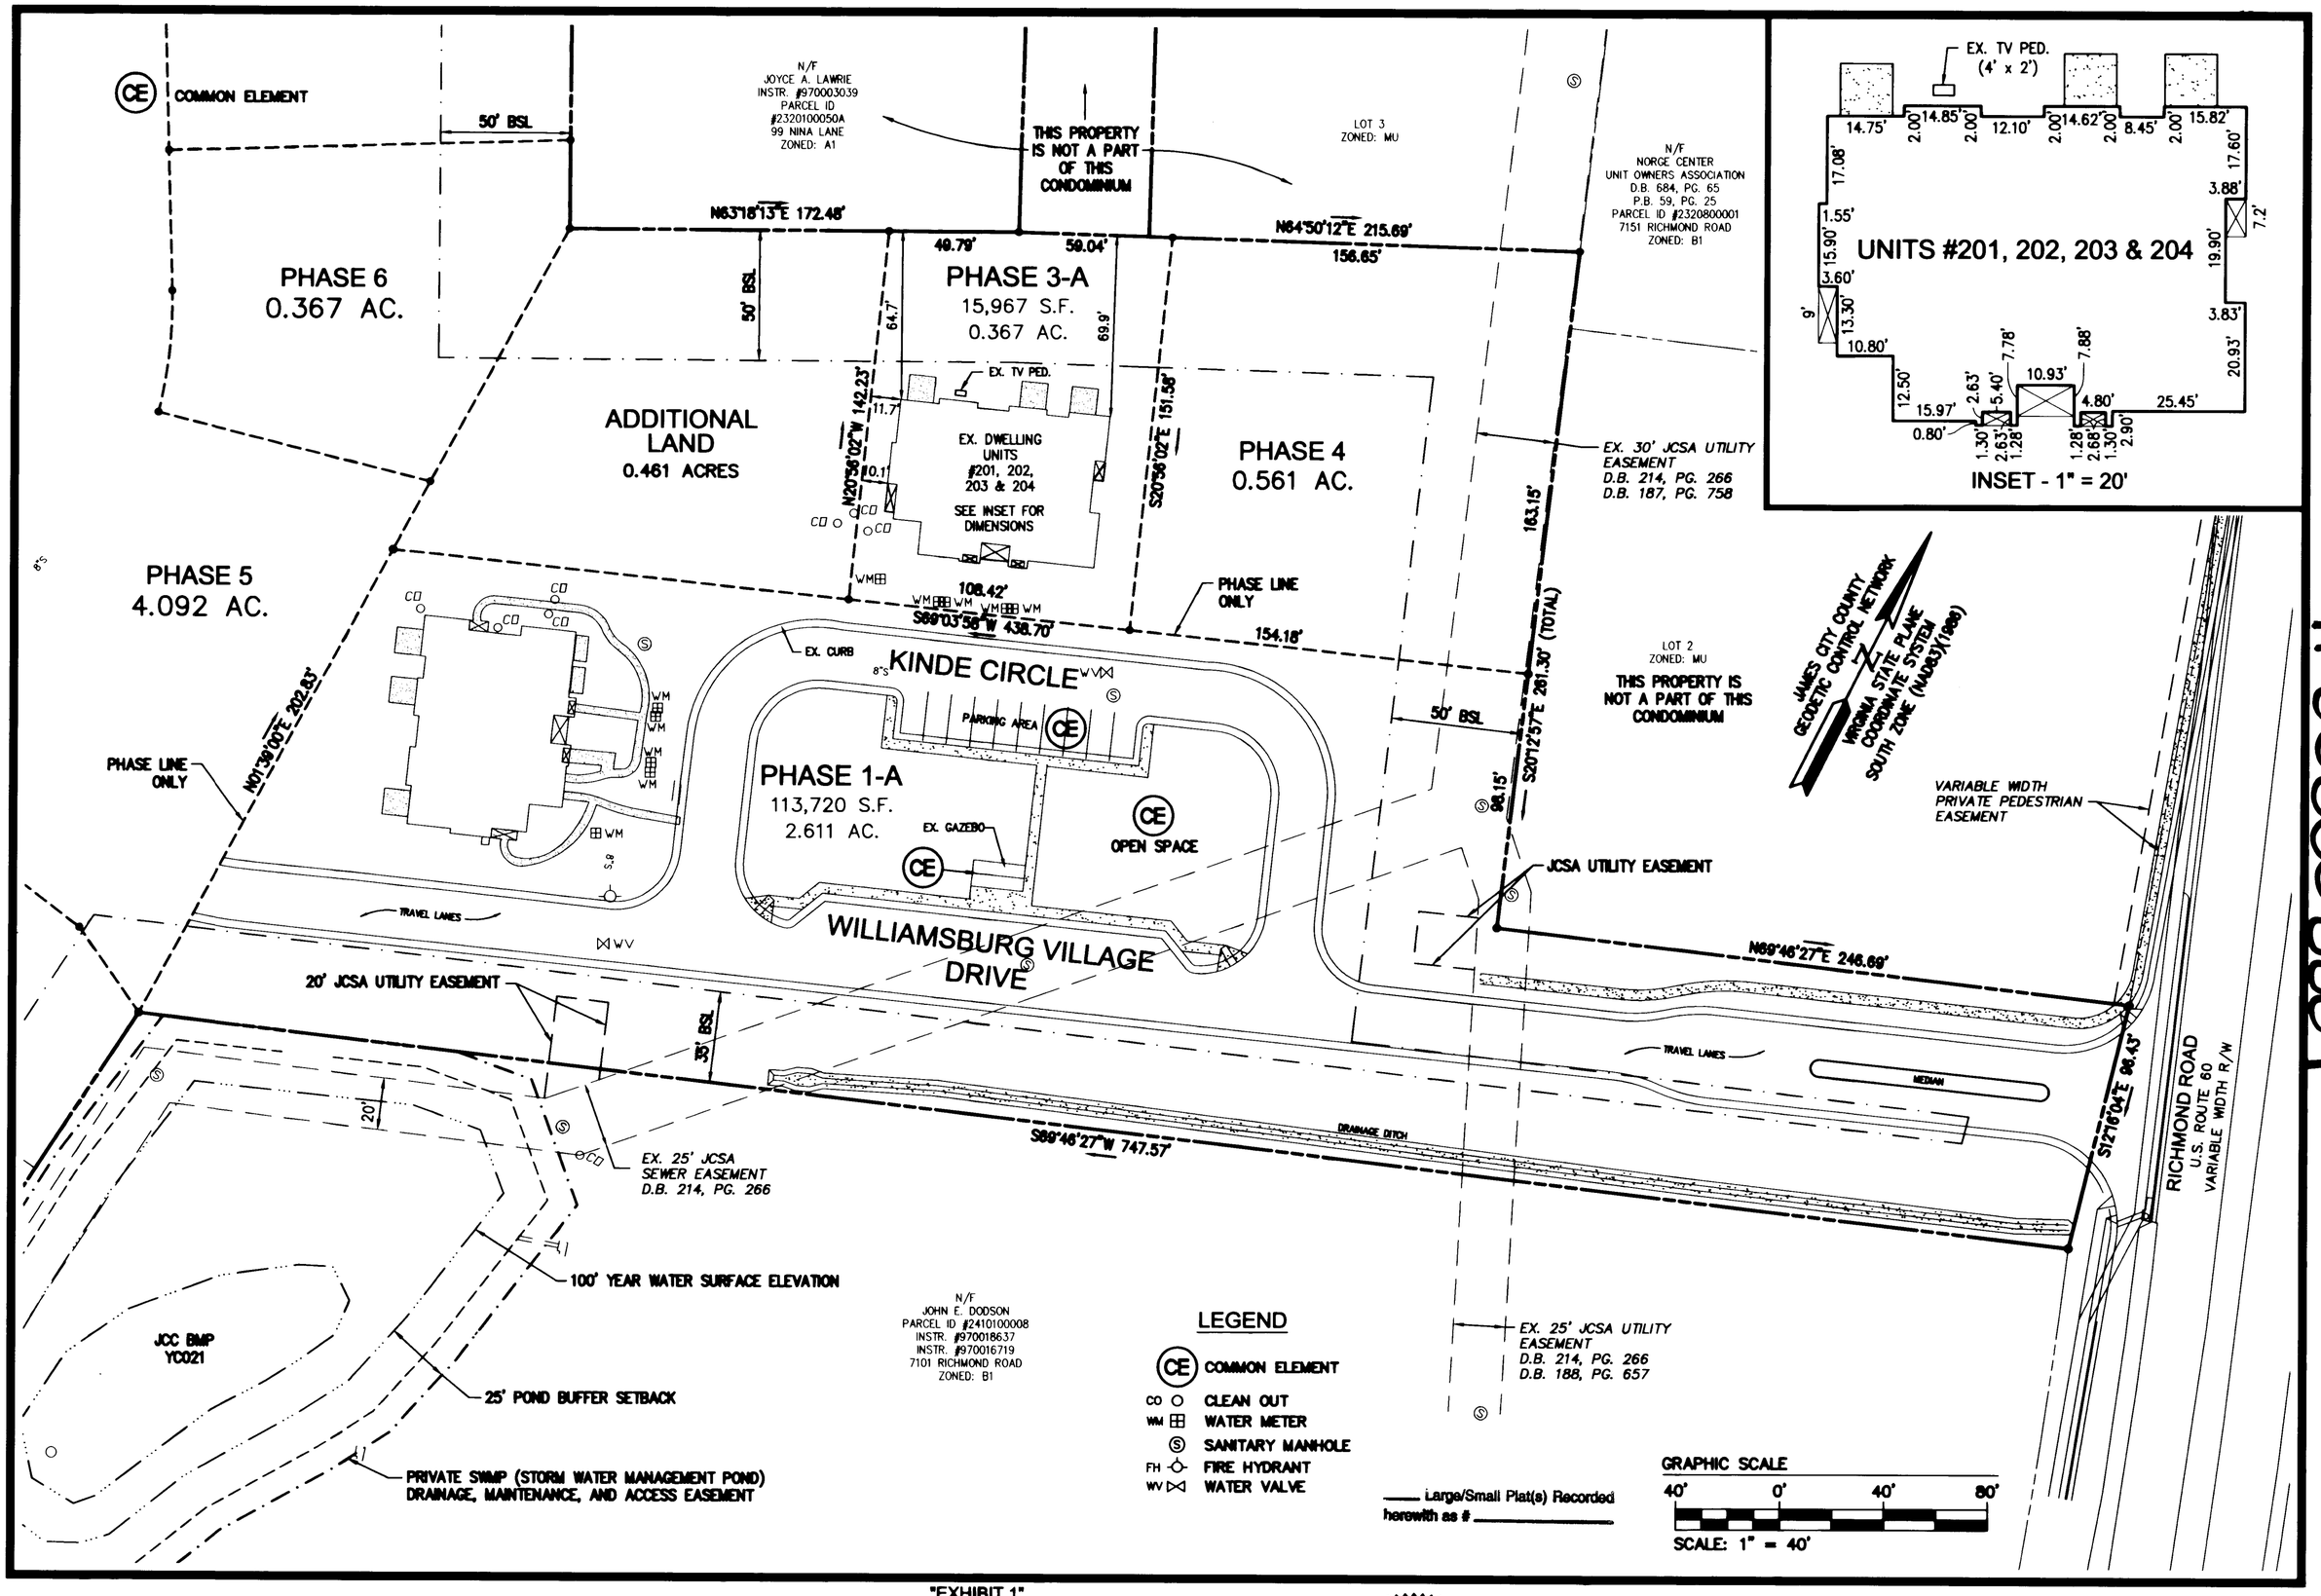

#06000884

S:\Jobs\9286\02-Norge Condo Plats\dwg\Plats\Record\Phase 3\Final Condo Plat PH 3-A\928602Condo Phase3 Sh 02.dwg, 4/14/2006 4:29:09 PM, EAW

"EXHIBIT 1"

CONSULTING ENGINEERS
WILLIAMSBURG • RICHMOND

5248 Olde Towne Road, Suite 1
Williamsburg, Virginia 23188
(757) 253-0040
Fax (757) 220-8994

PLAT OF CONDOMINIUM

WILLIAMSBURG VILLAGE AT NORGE CONDOMINIUM

PHASE 3-A
UNITS #201, 202, 203, AND 204

STONEHOUSE DISTRICT | COUNTY OF JAMES CITY | VIRGINIA

COMMONWEALTH OF VIRGINIA
ROBERT D. MANN
NO. 002509
3/8/06
LAND SURVEYOR

City of Williamsburg & County of James City
Circuit Court: This PLAT was recorded on 18 April 2006
at 11:58 AM/PM. PB ___ PG ___
DOCUMENT # 060008884
BETSY B. WOOLRIDGE, CLERK
Betsy B. Woolridge Clerk

No.	DATE	REVISION / COMMENT / NOTE	BY

Designed VMB/JAG	Drawn AWT
Scale 1"=40'	Date 3/8/06
Project No. 9286-2	
Drawing No. 2 of 9	