#070022388

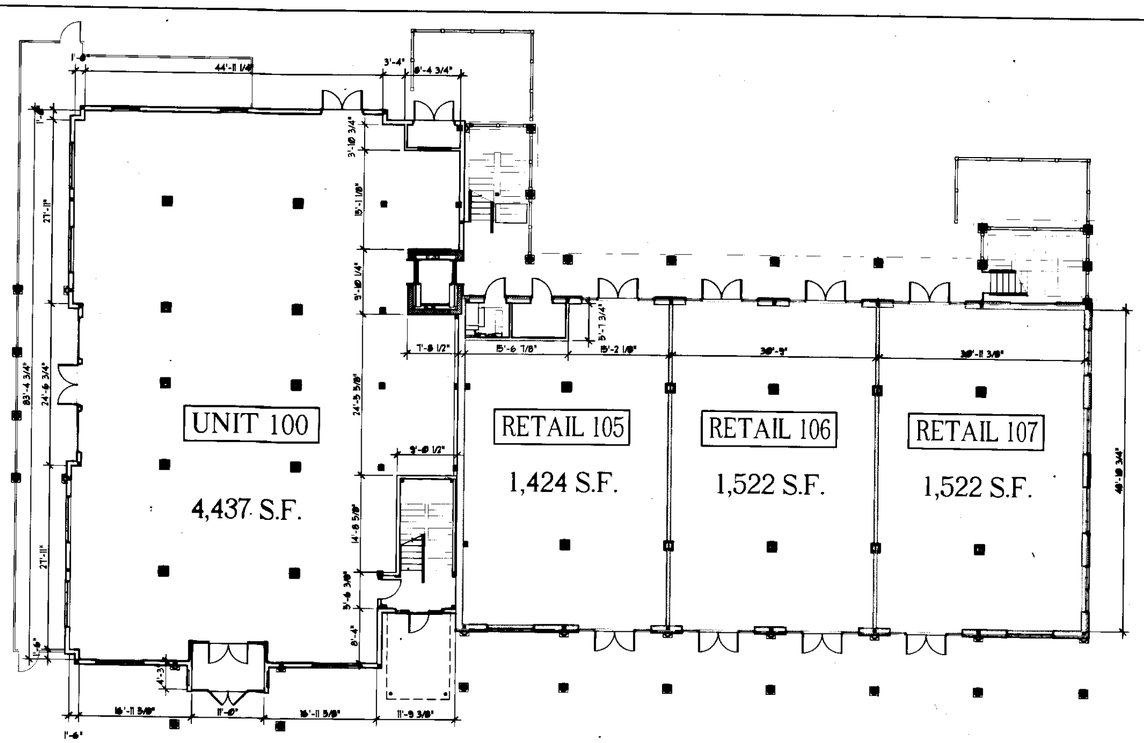

1 G1.02 FIRST FLOOR PLAN
SCALE: 1/8" = 1'-0"

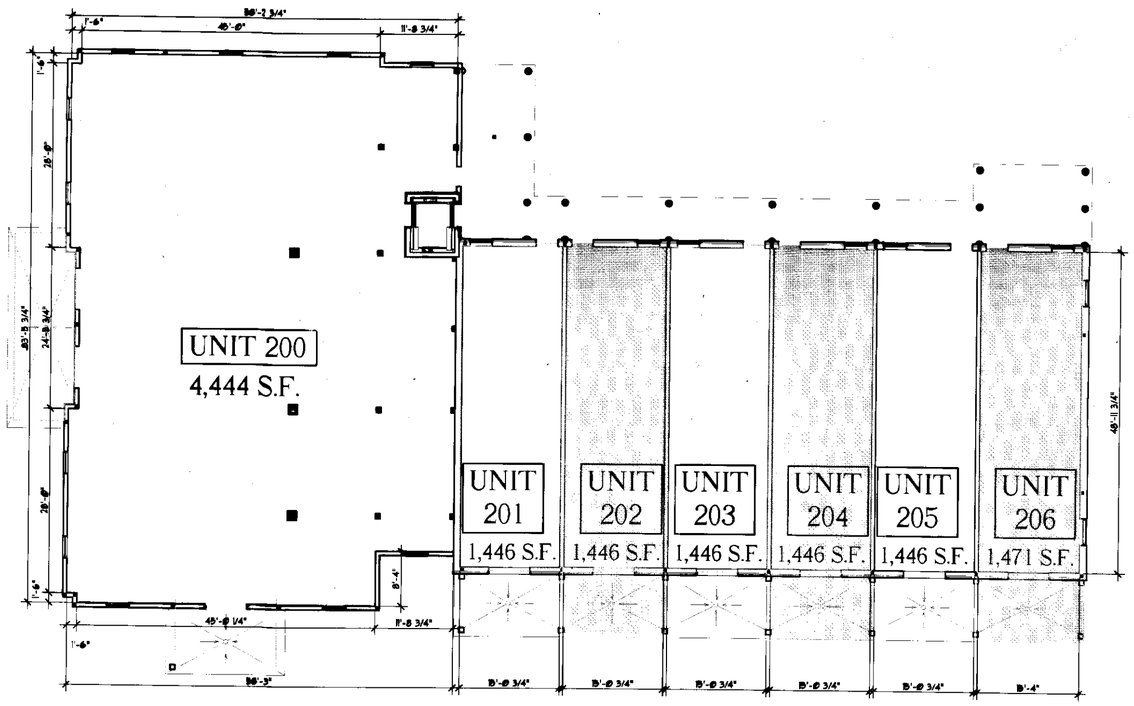

2 G1.02 SECOND FLOOR PLAN
SCALE: 1/8" = 1'-0"

Commonwealth ARCHITECTS
101 STOCKTON SEAR THIRD FLOOR
RICHMOND, VIRGINIA 23219
TELEPHONE 804.648.3040
FACSIMILE 804.225.0329

© Commonwealth Architects expressly reserves its copyright and other common law property rights in and to these plans. These plans are not to be reproduced or copied, in any form, by any party for any purpose, without written permission of Commonwealth Architects.

GREEN LEAFE BLDG.
- A CONDOMINIUM -
JAMES CITY COUNTY, VIRGINIA

Issue Record	Date
REVISED	10.07.2006
REVISED	11.09.2006

COMMONWEALTH OF VIRGINIA
RICHARD L. FORD, JR.
Certificate No. 03109
REGISTERED ARCHITECT
Richard L. Ford, Jr. AIA
8/6/07

Drawing Title
TYPICAL CONDOMINIUM LIMITATIONS

Sheet
G1.02

Comm No 0575.00

City of Williamsburg & County of James City
Circuit Court: This PLAT was recorded on
6 August 2007
at 1:26 AM/PM. PB — PG —
DOCUMENT # 070022388
BETSY B. WOOLRIDGE, CLERK
Betsy B. Woolridge Clerk

3 Large/Small Plat(s) Recorded herewith as # 070022388

X:\05\75 Newtown Green Leafe Bldg\DD Work Set\WTNZ_G102Condo.dwg, 11/9/2006 10:36:14 AM, SScott