0800011370

Large/Small-Plat(s) Recorded herewith as # 0800011370

City of Williamsburg & County of James City
Circuit Court: This PLAT was recorded on
Apr. 24, 2008
at 11:51 AM/PM PB ___ PG ___
DOCUMENT # 0800011370
BETSY B. WOOLRIDGE, CLERK
Betsy B. Woolridge Clerk

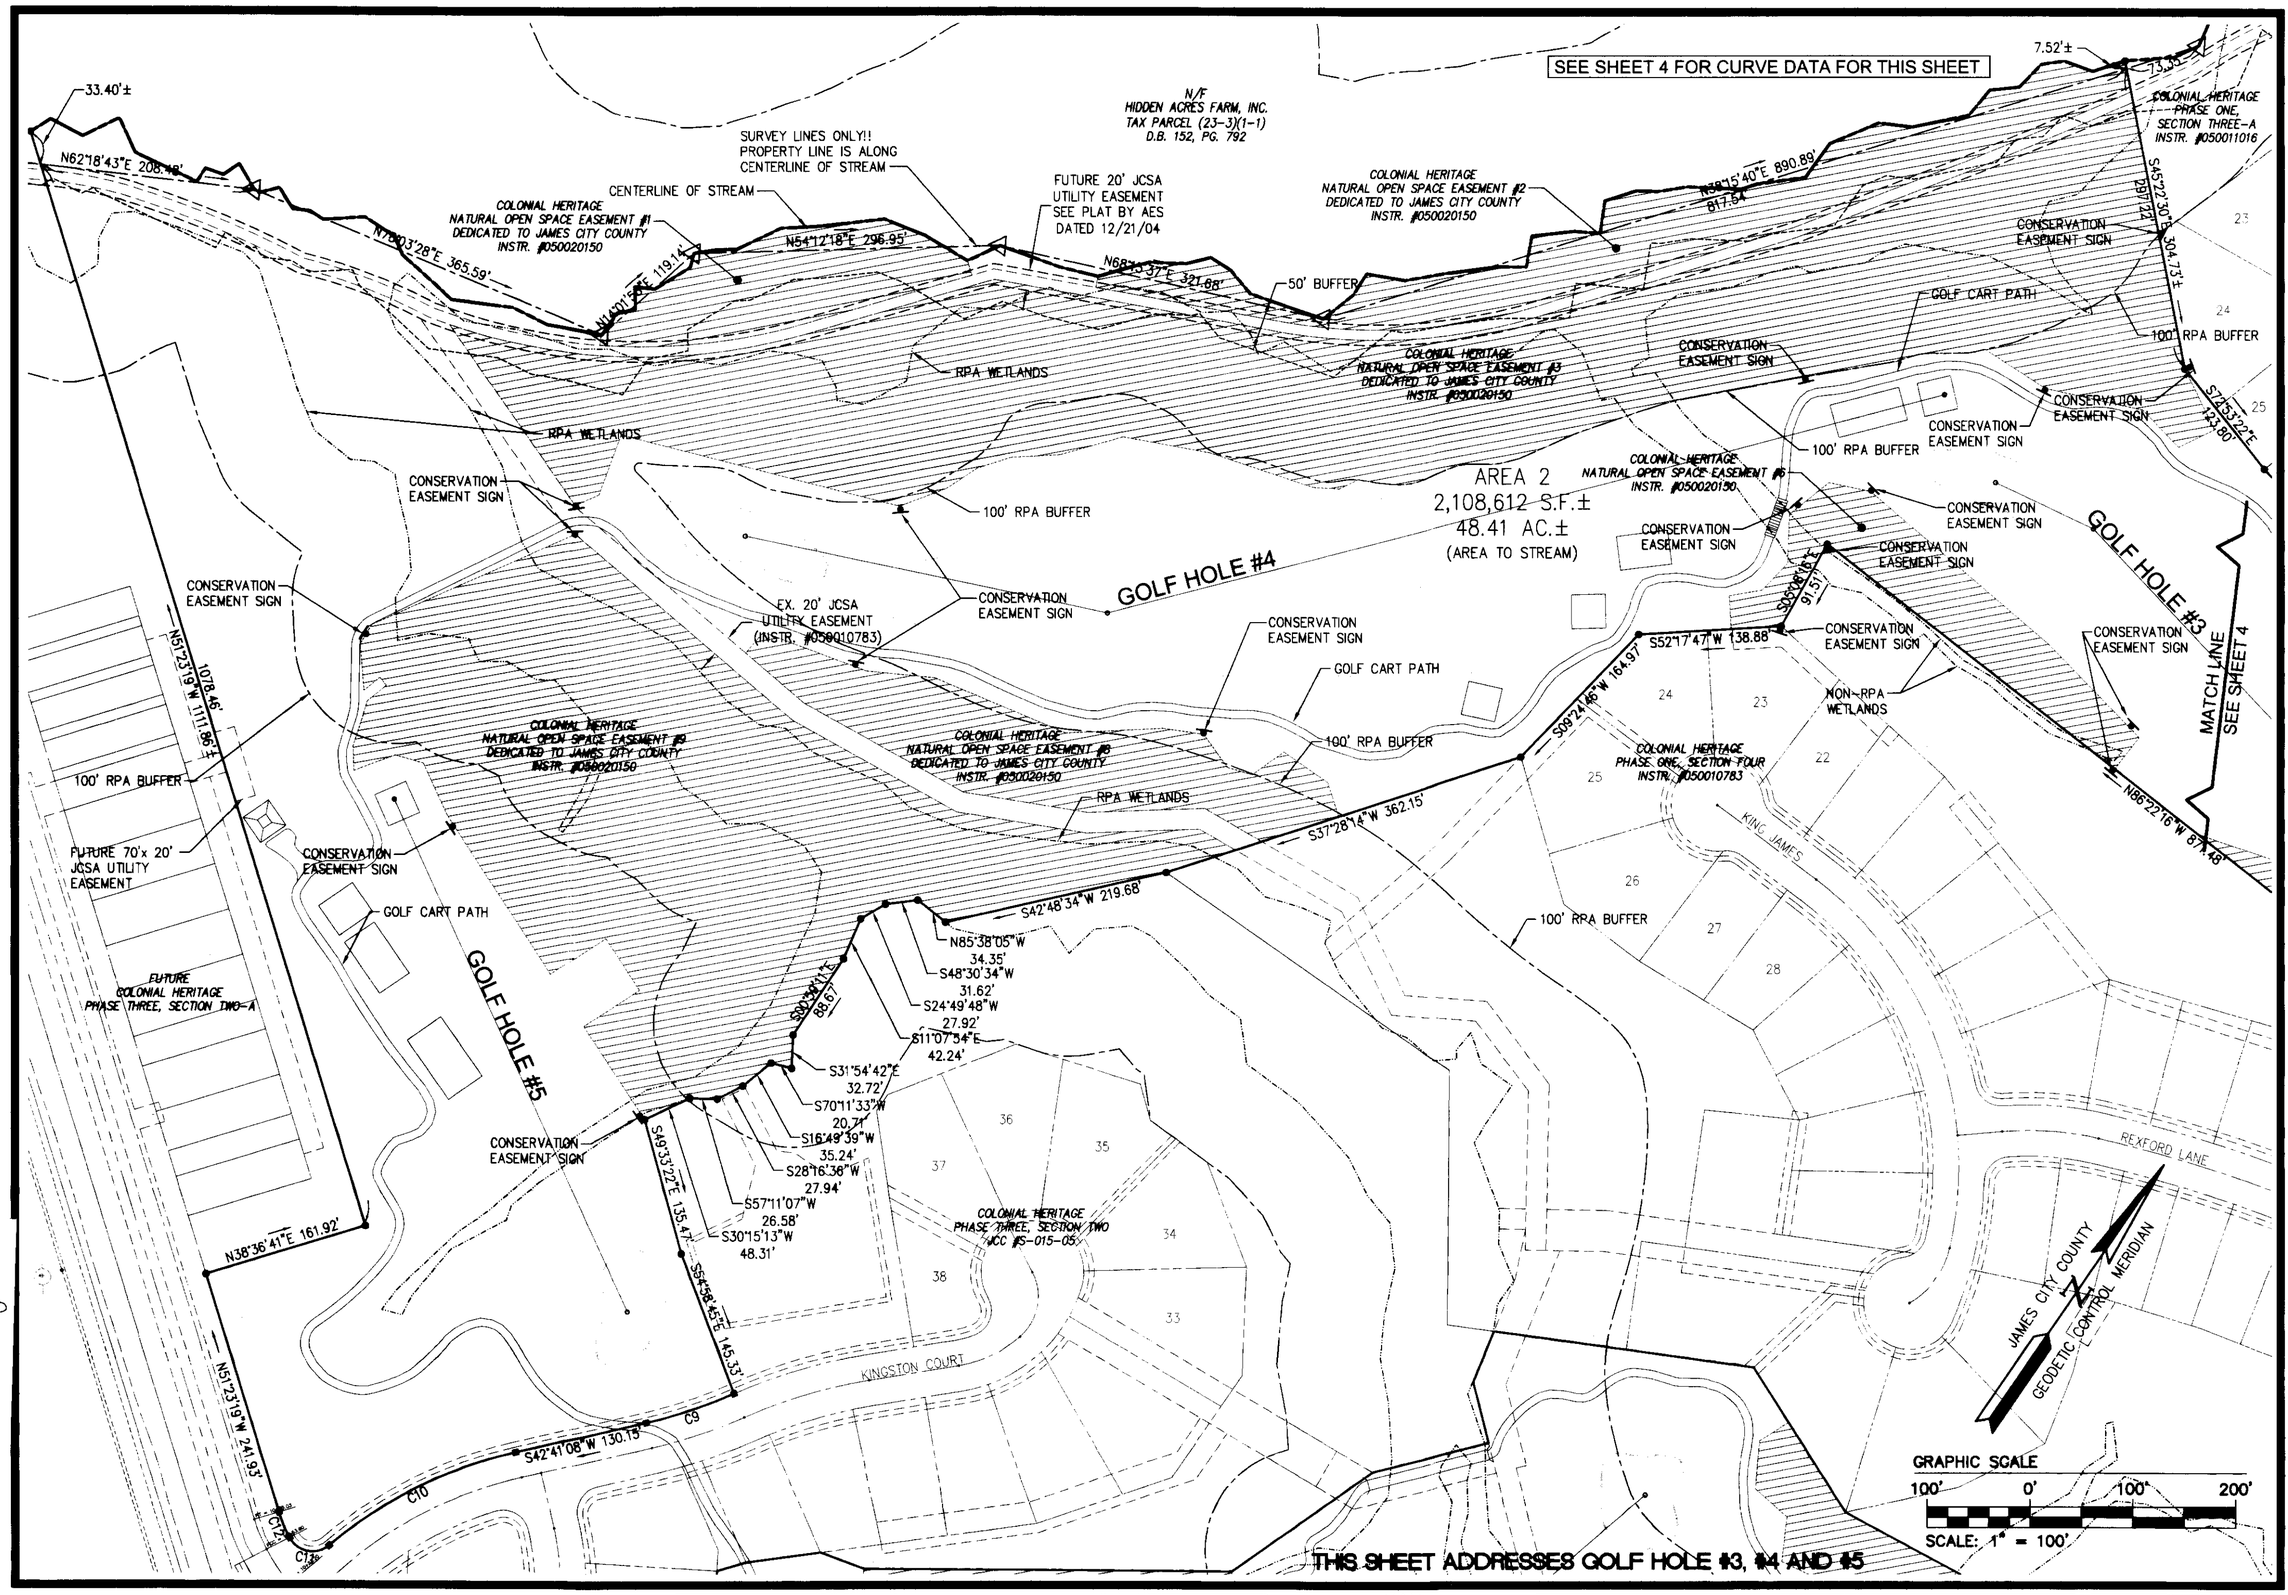

CONSULTING ENGINEERS
WILLIAMSBURG • RICHMOND • GLOUCESTER

5248 Olde Towne Road, Suite 1
Williamsburg, Virginia 23188
(757) 253-0040
Fax (757) 220-8994

PLAT OF SUBDIVISION
COLONIAL HERITAGE
18 HOLE GOLF COURSE
PREPARED FOR COLONIAL HERITAGE LLC

STONEHOUSE DISTRICT JAMES CITY COUNTY VIRGINIA

4/13/06
G.T. WILSON, JR.
Lic. No. 1183

No.	DATE	REVISION / COMMENT / NOTE	BY
3	2/1/08	REVISED PER JAMES CITY COUNTY COMMENTS	HWP
2	11/27/07	REVISED PER JAMES CITY COUNTY COMMENTS	HWP
1	10/18/06	REVISED PER JAMES CITY COUNTY COMMENTS	HWP

Designed HWP	Drawn HEB
Scale 1"=100'	Date 4/13/06
Project No. 8881-11-P	
Drawing No. 5 of 12	