090010106

CURVE TABLE						
CURVE #	DELTA	RADIUS	LENGTH	TANGENT	CHORD	CHORD BEARING
C1	90°00'00"	25.00'	39.27'	25.00'	35.36'	S22°57'39"W
C2	76°42'51"	35.00'	46.86'	27.70'	43.44'	N73°40'55"W
C3	11°25'36"	190.00'	37.89'	19.01'	37.83'	N41°02'18"W
C4	82°10'19"	35.00'	50.20'	30.52'	46.00'	N5°39'56"W
C5	73°05'33"	35.00'	44.65'	25.94'	41.68'	N71°58'00"E
C6	40°33'07"	145.00'	102.63'	53.57'	100.50'	S88°14'13"W
C7	90°00'00"	25.00'	39.27'	25.00'	35.36'	S67°02'21"E
C8	63°45'17"	35.00'	38.95'	21.77'	36.97'	N67°17'51"E
C9	9°20'17"	35.00'	5.70'	2.86'	5.70'	S76°09'22"E
C10	20°50'56"	145.00'	52.76'	26.68'	52.47'	S81°54'41"E
C11	19°42'12"	145.00'	49.86'	25.18'	49.62'	N77°48'45"E

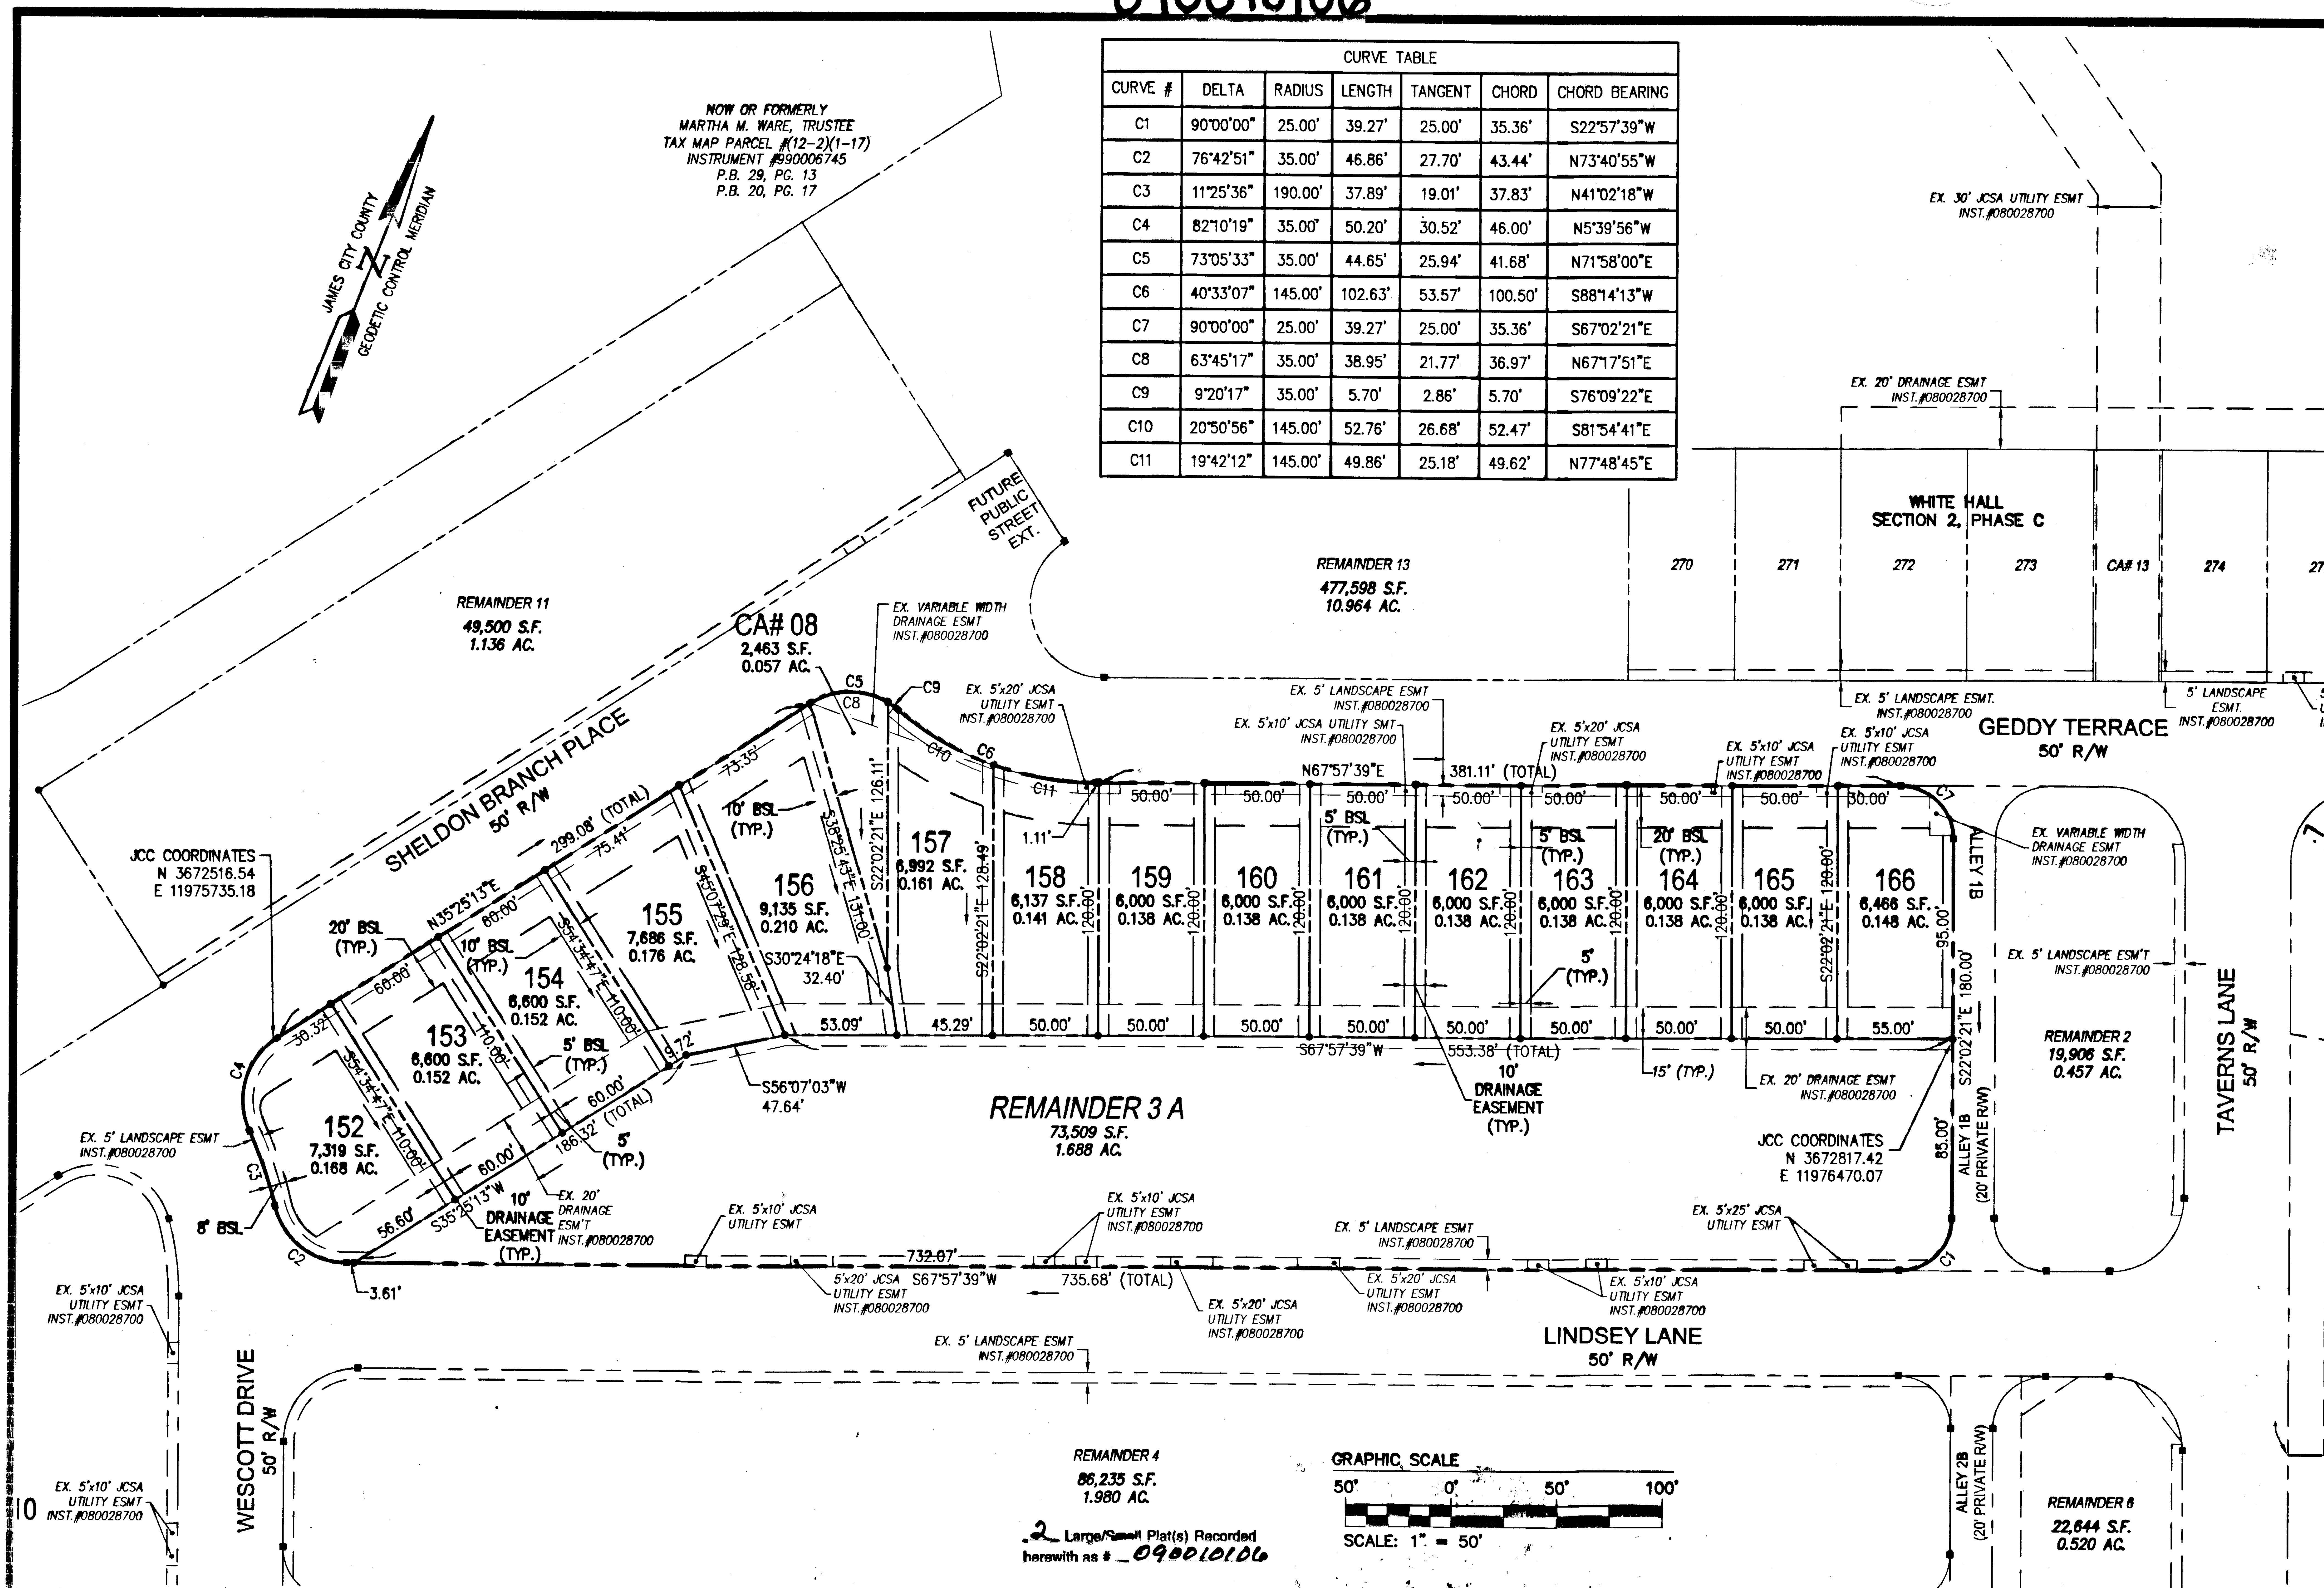

2 Large/Small Plat(s) Recorded herewith as # 090010106

5248 Olde Towne Road, Suite 1
Williamsburg, Virginia 23188
(757) 253-0040
Fax (757) 220-8994

CONSULTING ENGINEERS

WILLIAMSBURG • RICHMOND • GLOUCESTER • FREDERICKSBURG

PLAT OF SUBDIVISION OF A PORTION OF REMAINDER 3
WHITE HALL
SECTION 2, PHASE D
OWNER: RAUCH DEVELOPMENT CO., L.L.C.

STONEHOUSE DISTRICT JAMES CITY COUNTY VIRGINIA

COMMONWEALTH OF VIRGINIA
01/15/09
THOMAS C. SUBLETT
Lic. No. 1886
LAND SURVEYOR

City of Williamsburg & County of James City Circuit Court: This PLAT was recorded on 10 April 2009
at 9:11 AM/~~PM.~~ PB — PG —
DOCUMENT # 090010106
BETSY B. WOOLRIDGE, CLERK
Betsy B. Woolridge Clerk

No.	DATE	REVISION / COMMENT / NOTE	REVISED BY	REVIEWED BY

Designed	Drawn
TCS	MWP
Scale	Date
1"=50'	01/15/09
Project No.	
9048-11	
Drawing No.	
2 of 2	