MATCHLINE SHEET 4 100017861

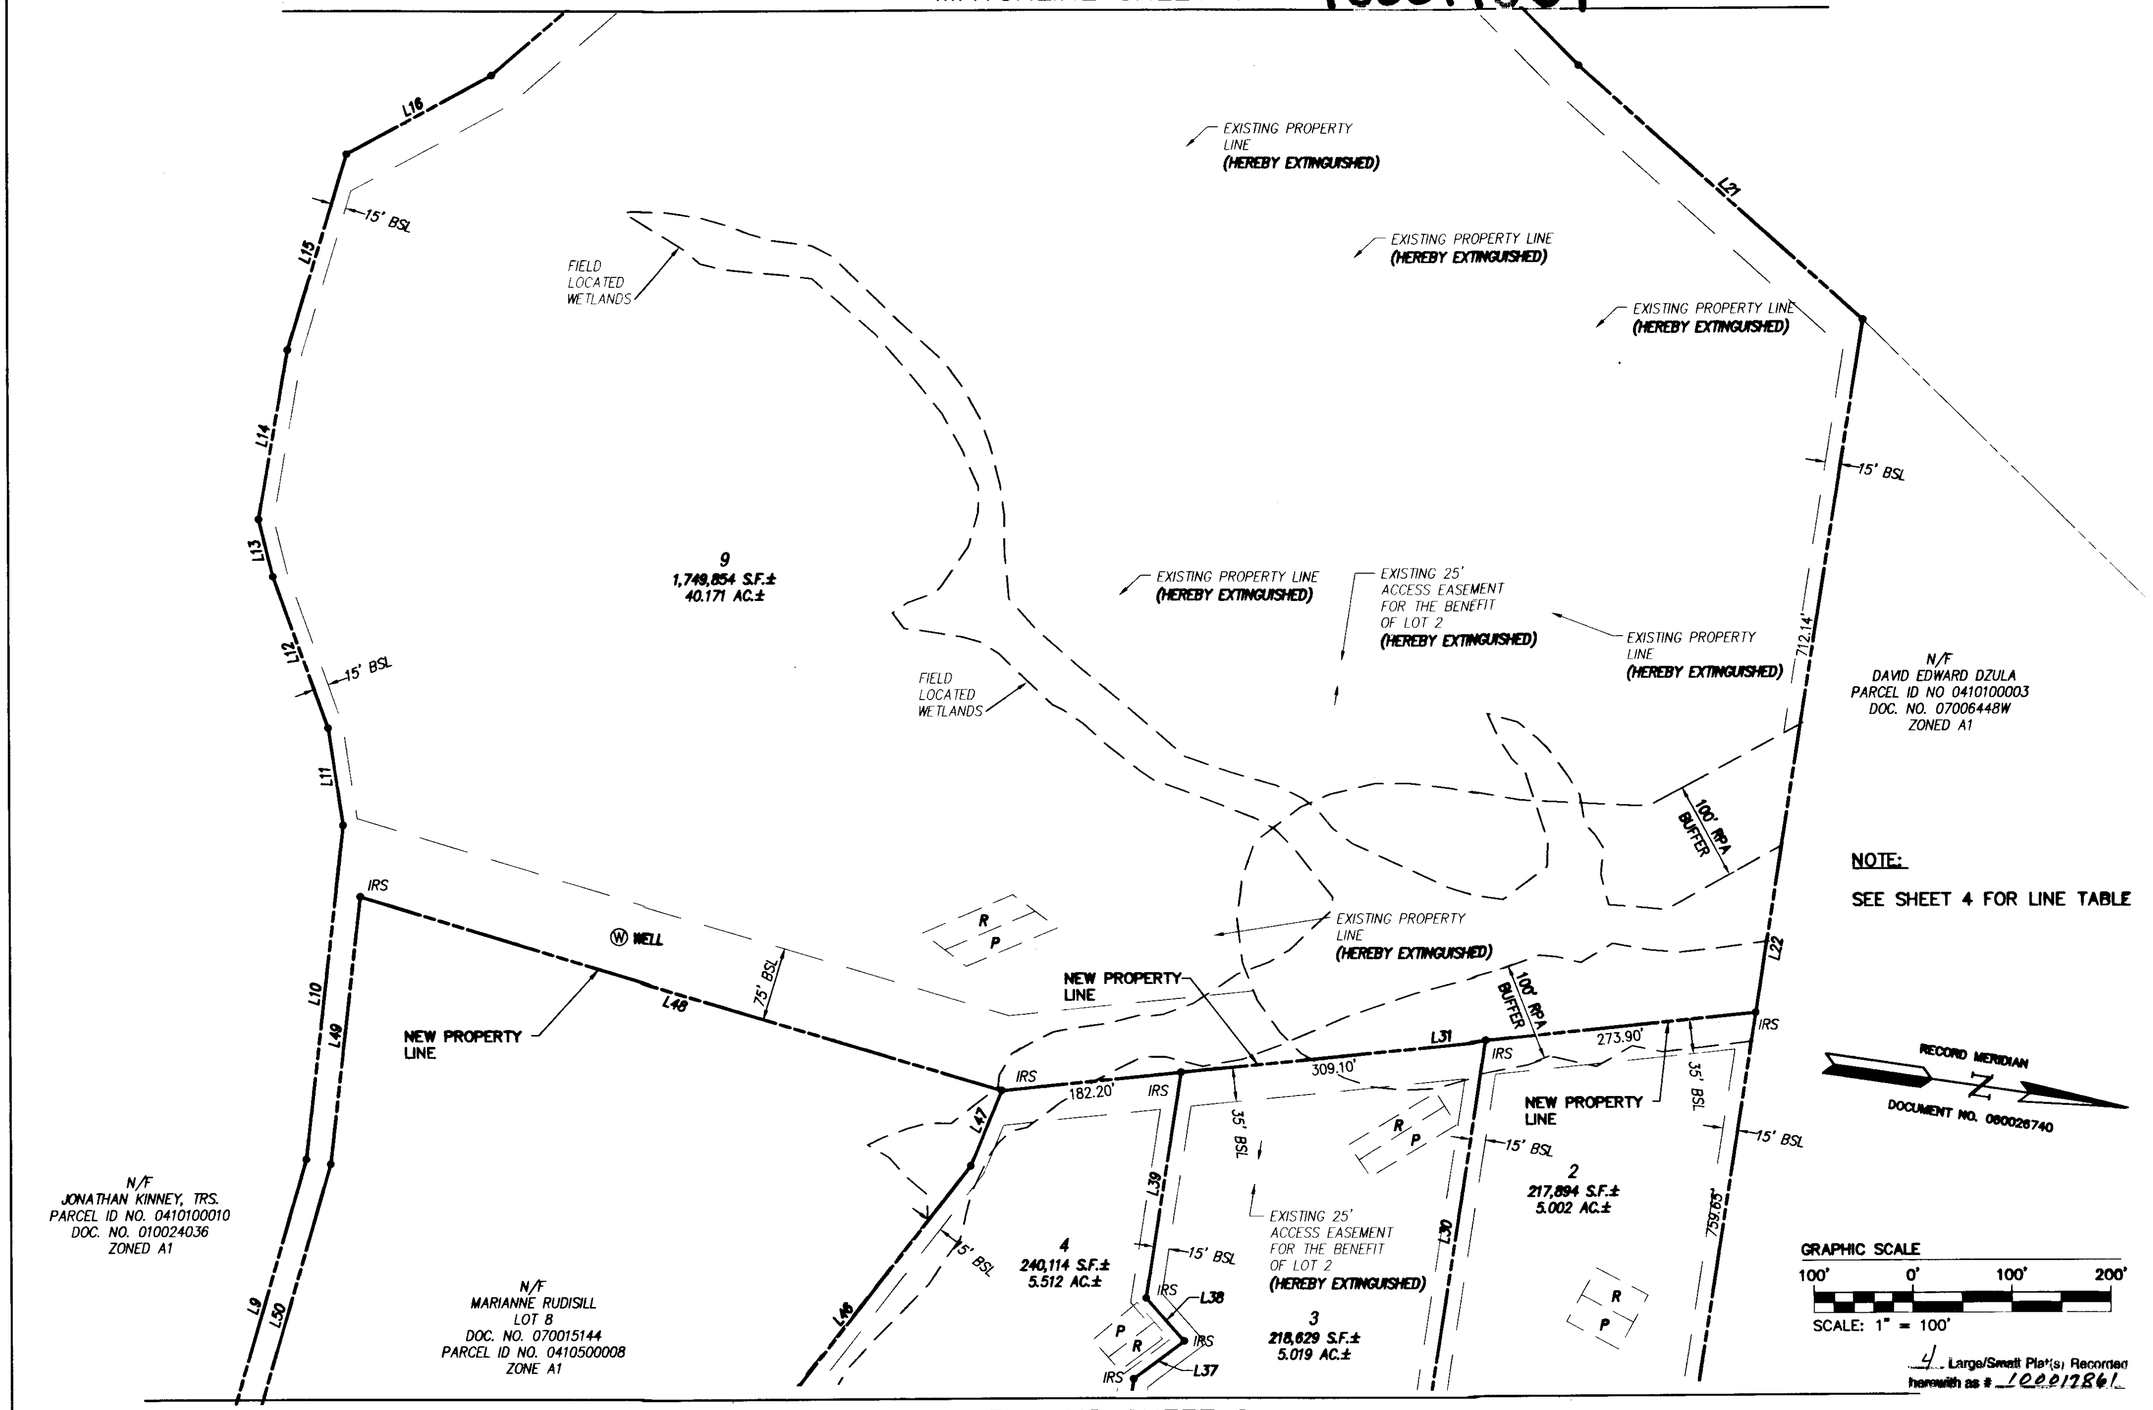

4 Large/Small Plat(s) Recorded herewith as # 100017861

MATCHLINE SHEET 2

City of Williamsburg & County of James City
Circuit Court: This PLAT was recorded on
27 August 2010
at 12:29 AM/PM. PB — PG —
DOCUMENT # 100017861
BETSY B. WOOLRIDGE, CLERK
Betsy B. Woolridge Clerk

Rev.	Date		Revised By

COMMONWEALTH OF VIRGINIA
THOMAS C. SUBLETT
Lic. No. 1886
5/14/2010
LAND SURVEYOR

AES CONSULTING ENGINEERS
5248 Olde Towne Road, Suite 1
Williamsburg, Virginia 23188
Phone: (757) 253-0040
Fax: (757) 220-8994
www.aesva.com
Hampton Roads | Central Virginia | Middle Peninsula

BOUNDARY LINE ADJUSTMENT PLAT
LOTS 2,3,4 AND 9 OLD STAGE ROAD

PARCEL ID # 0410500002, 0410500003, 0410500004 & 0410500009
PROPERTY OF MICHAEL C. BROWN CUSTOM BUILDER, L.L.C.
STONEHOUSE DISTRICT JAMES CITY COUNTY VIRGINIA

Project Contacts:	TCS
Project Number:	W10136
Scale: 1"=100'	Date: 5/14/2010
Sheet Number	3 OF 4