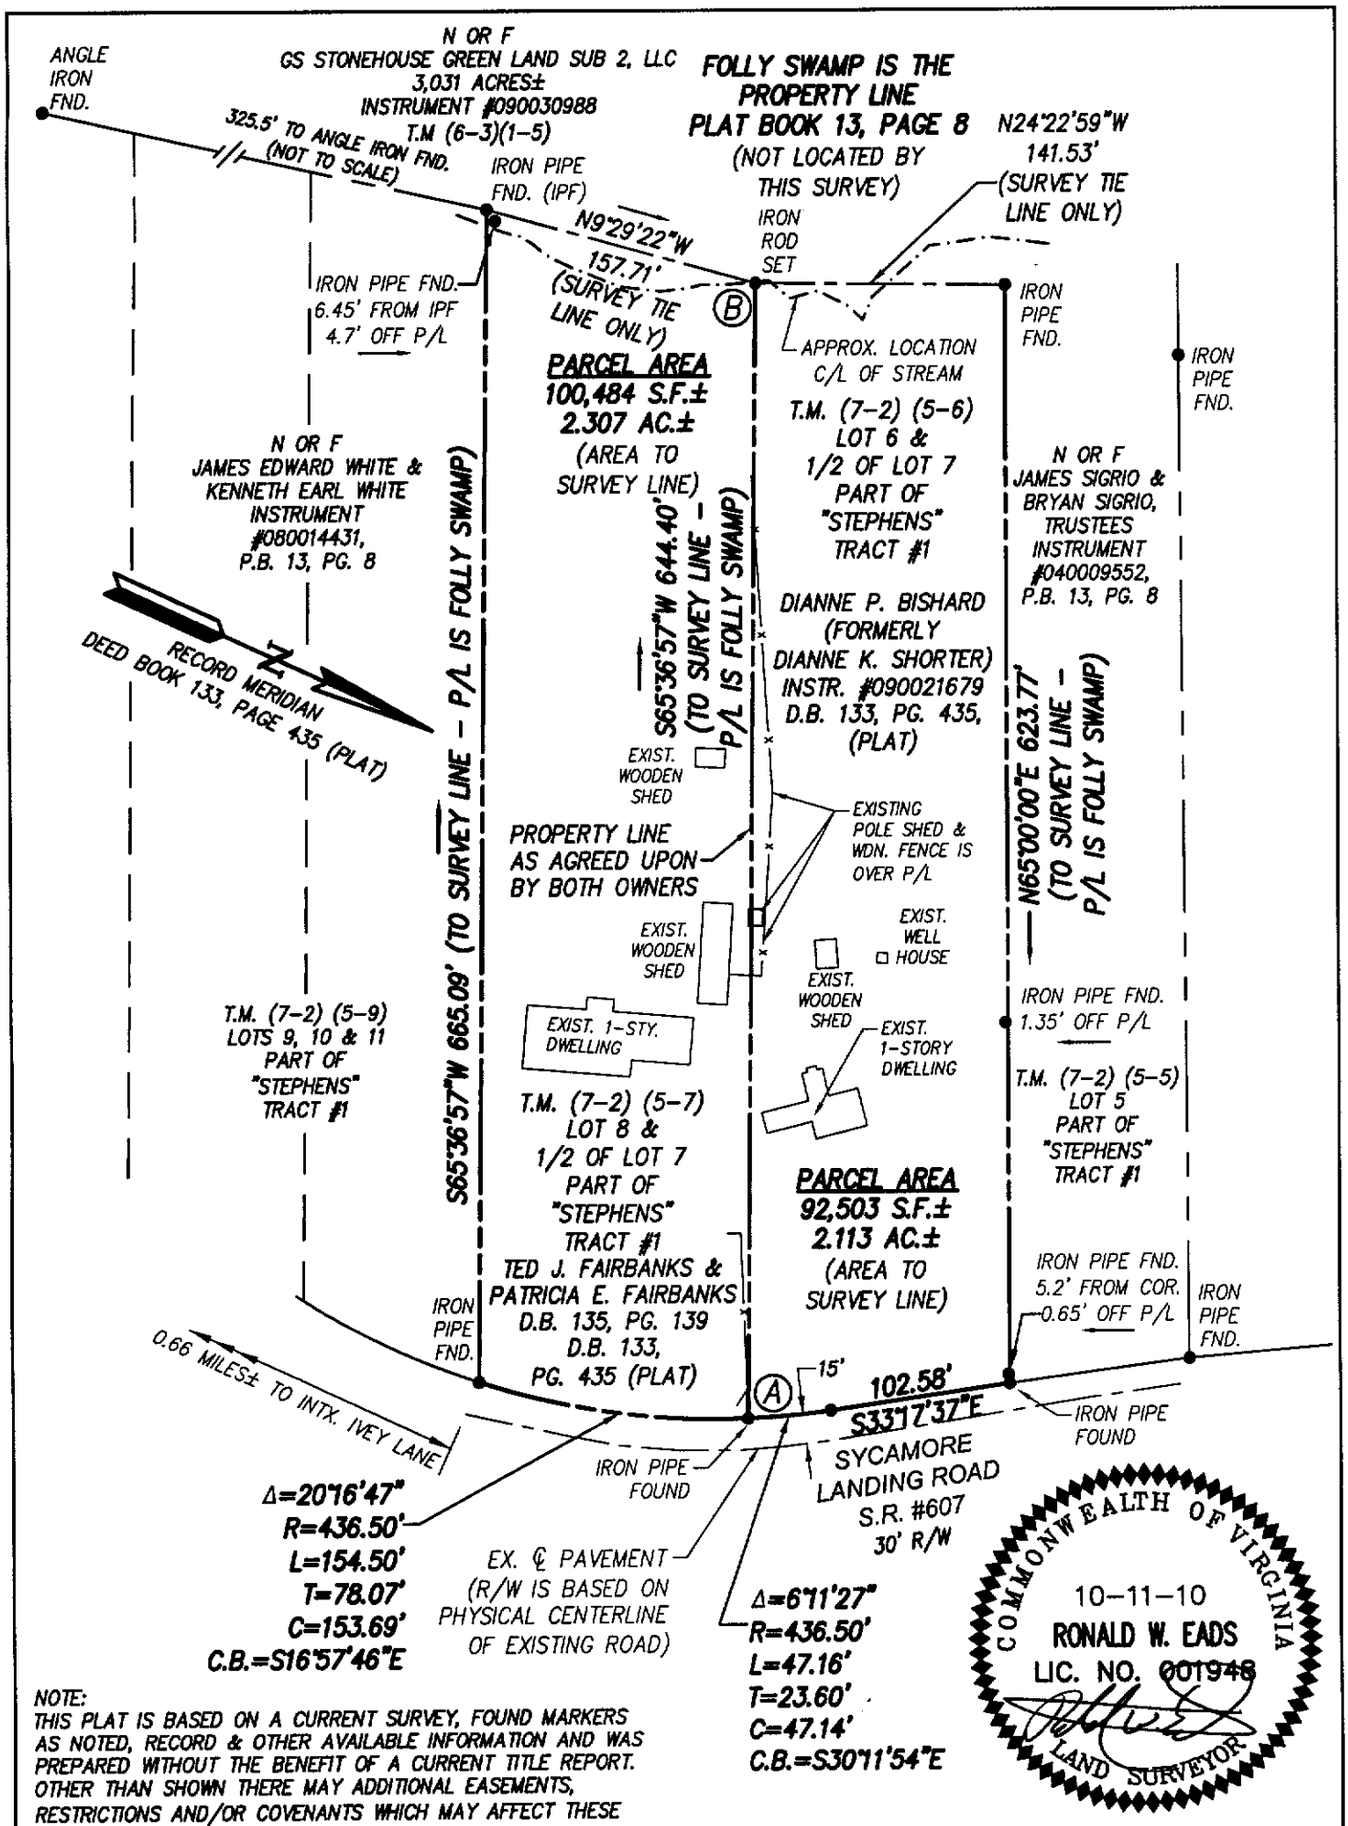

NOTE:
THIS PLAT IS BASED ON A CURRENT SURVEY, FOUND MARKERS AS NOTED, RECORD & OTHER AVAILABLE INFORMATION AND WAS PREPARED WITHOUT THE BENEFIT OF A CURRENT TITLE REPORT. OTHER THAN SHOWN THERE MAY ADDITIONAL EASEMENTS, RESTRICTIONS AND/OR COVENANTS WHICH MAY AFFECT THESE PROPERTIES.

THE INTENT & PURPOSE OF THIS PLAT IS TO ESTABLISH THE COMMON PROPERTY LINE BETWEEN THE PROPERTIES OF DIANNE P. BISHARD (FORMERLY DIANNE K. SHORTER) & TED J. AND PATRICIA E. FAIRBANKS.

TAX MAP PARCEL #(7-2)(5-6)
PROPERTY ADDRESS: #9931 SYCAMORE LANDING ROAD

TAX MAP PARCEL #(7-2)(5-7)
PROPERTY ADDRESS: #9923 SYCAMORE LANDING ROAD

PLAT TO ACCOMPANY A BOUNDARY LINE AGREEMENT BETWEEN THE PROPERTIES OWNED BY DIANNE P. BISHARD (FORMERLY DIANNE K. SHORTER) & TED J. FAIRBANKS & PATRICIA E. FAIRBANKS

STONEHOUSE DISTRICT JAMES CITY COUNTY VIRGINIA

Project Contacts:	RWE	Scale:	1"=100'
Project Number:	W10121	Date:	10-11-10

AES CONSULTING ENGINEERS
5248 Olde Towne Road, Suite 1
Williamsburg, Virginia 23188
Phone: (757) 253-0040
Fax: (757) 220-8994
www.aesva.com
Hampton Roads | Central Virginia | Middle Peninsula