110015927

SUBDIVISION OF THE PROPERTY OF

THOMAS R. & ANNIKKI S. HOGGE

TAX PARCEL # 3520100015B
BEING A PORTION OF THE MADELINE HOGGE SUBDIVISION
LYING IN POWHATAN DISTRICT
JAMES CITY COUNTY, VIRGINIA

PROPERTY ADDRESS 2677 JOLLY POND ROAD*
WILLIASBURG, VA. 23188

PREPARED BY
ANGLE & DISTANCE LAND SURVEYING INC.
P.O. BOX 834 TOANO, VA. 23168
(757) 561-5554
DATE 7-24-2010

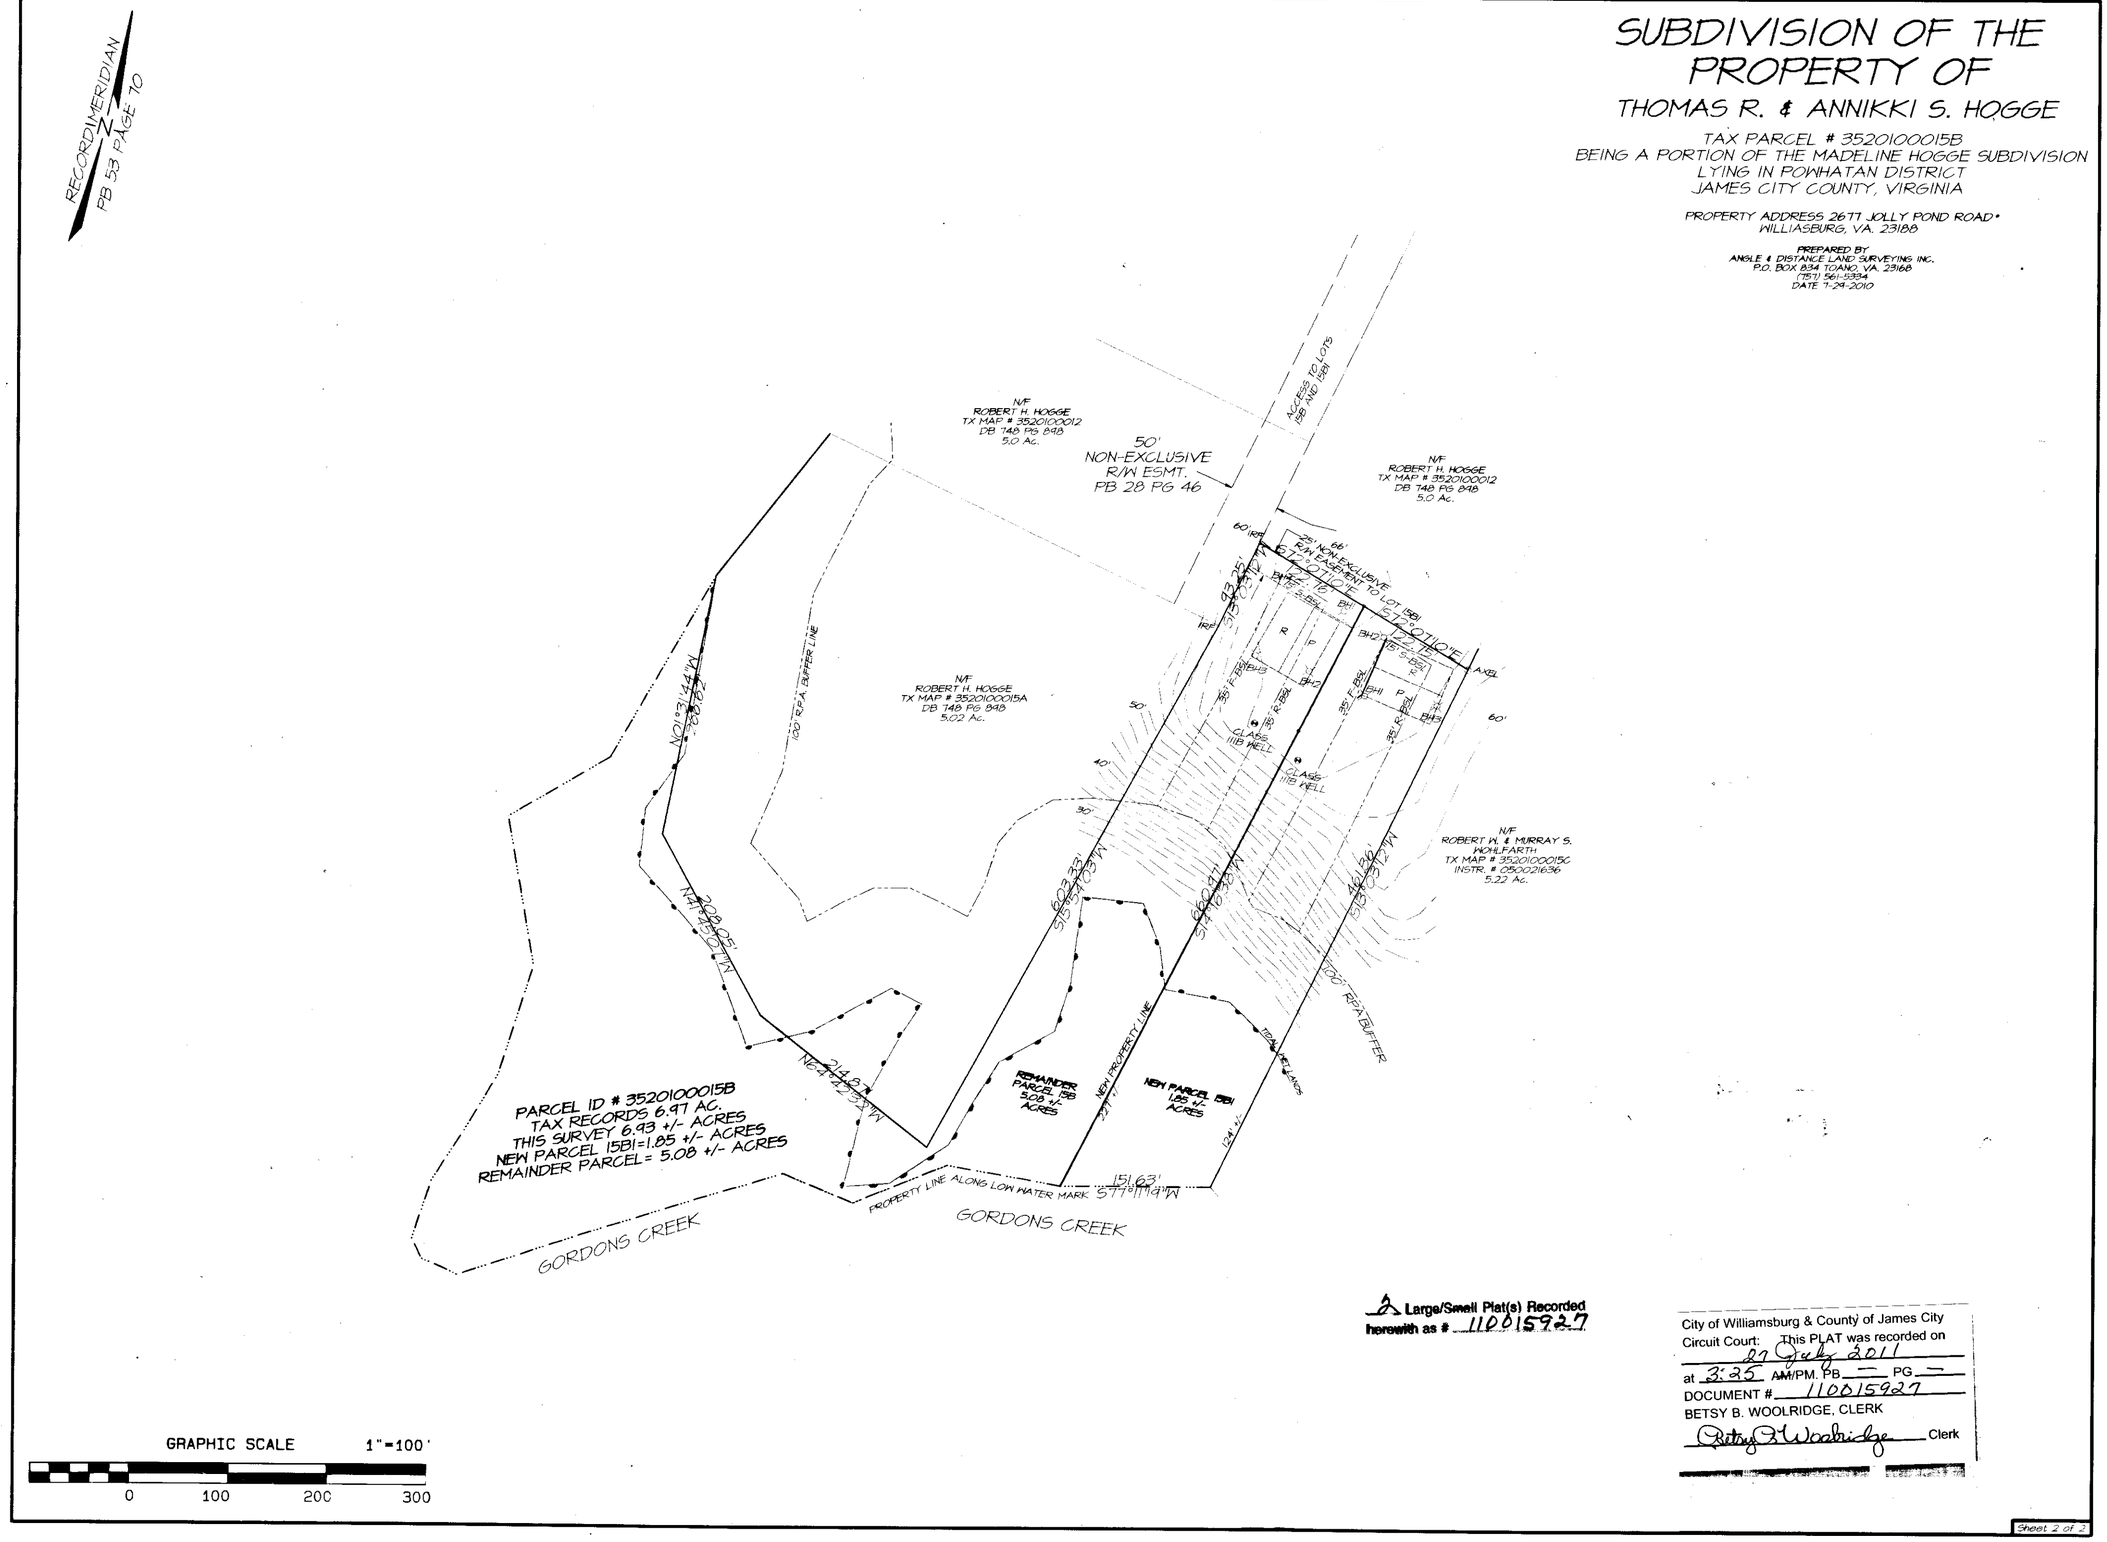

Large/Small Plat(s) Recorded herewith as # 110015927

City of Williamsburg & County of James City
Circuit Court: This PLAT was recorded on 27 July 2011
at 3:25 AM/PM. PB — PG —
DOCUMENT # 110015927
BETSY B. WOOLRIDGE, CLERK
Betsy B. Woolridge Clerk

Sheet 2 of 2