160018880

NOTES:

1. PROPERTY AS SHOWN IS A PORTION OF PARCEL ID #4820100003.
2. PROPERTY ADDRESS IS 5560 WILLIAMSBURG LANDING DRIVE, VA 23185.

STATE OF VIRGINIA
CITY OF WILLIAMSBURG & COUNTY OF JAMES CITY CIRCUIT COURT.
THIS 18 DAY OF OCTOBER, 2016
THE PLAT SHOWN HEREON WAS PRESENTED AND ADMITTED TO
THE RECORD AS THE LAW DIRECTS. @ 11:23 AM/PM
INSTRUMENT # 160018880
TESTE: Catherine Fletcher D.C.
MONA A. FOLEY, CLERK

1 Large/Small Plat(s) Recorded herewith as # 160018880

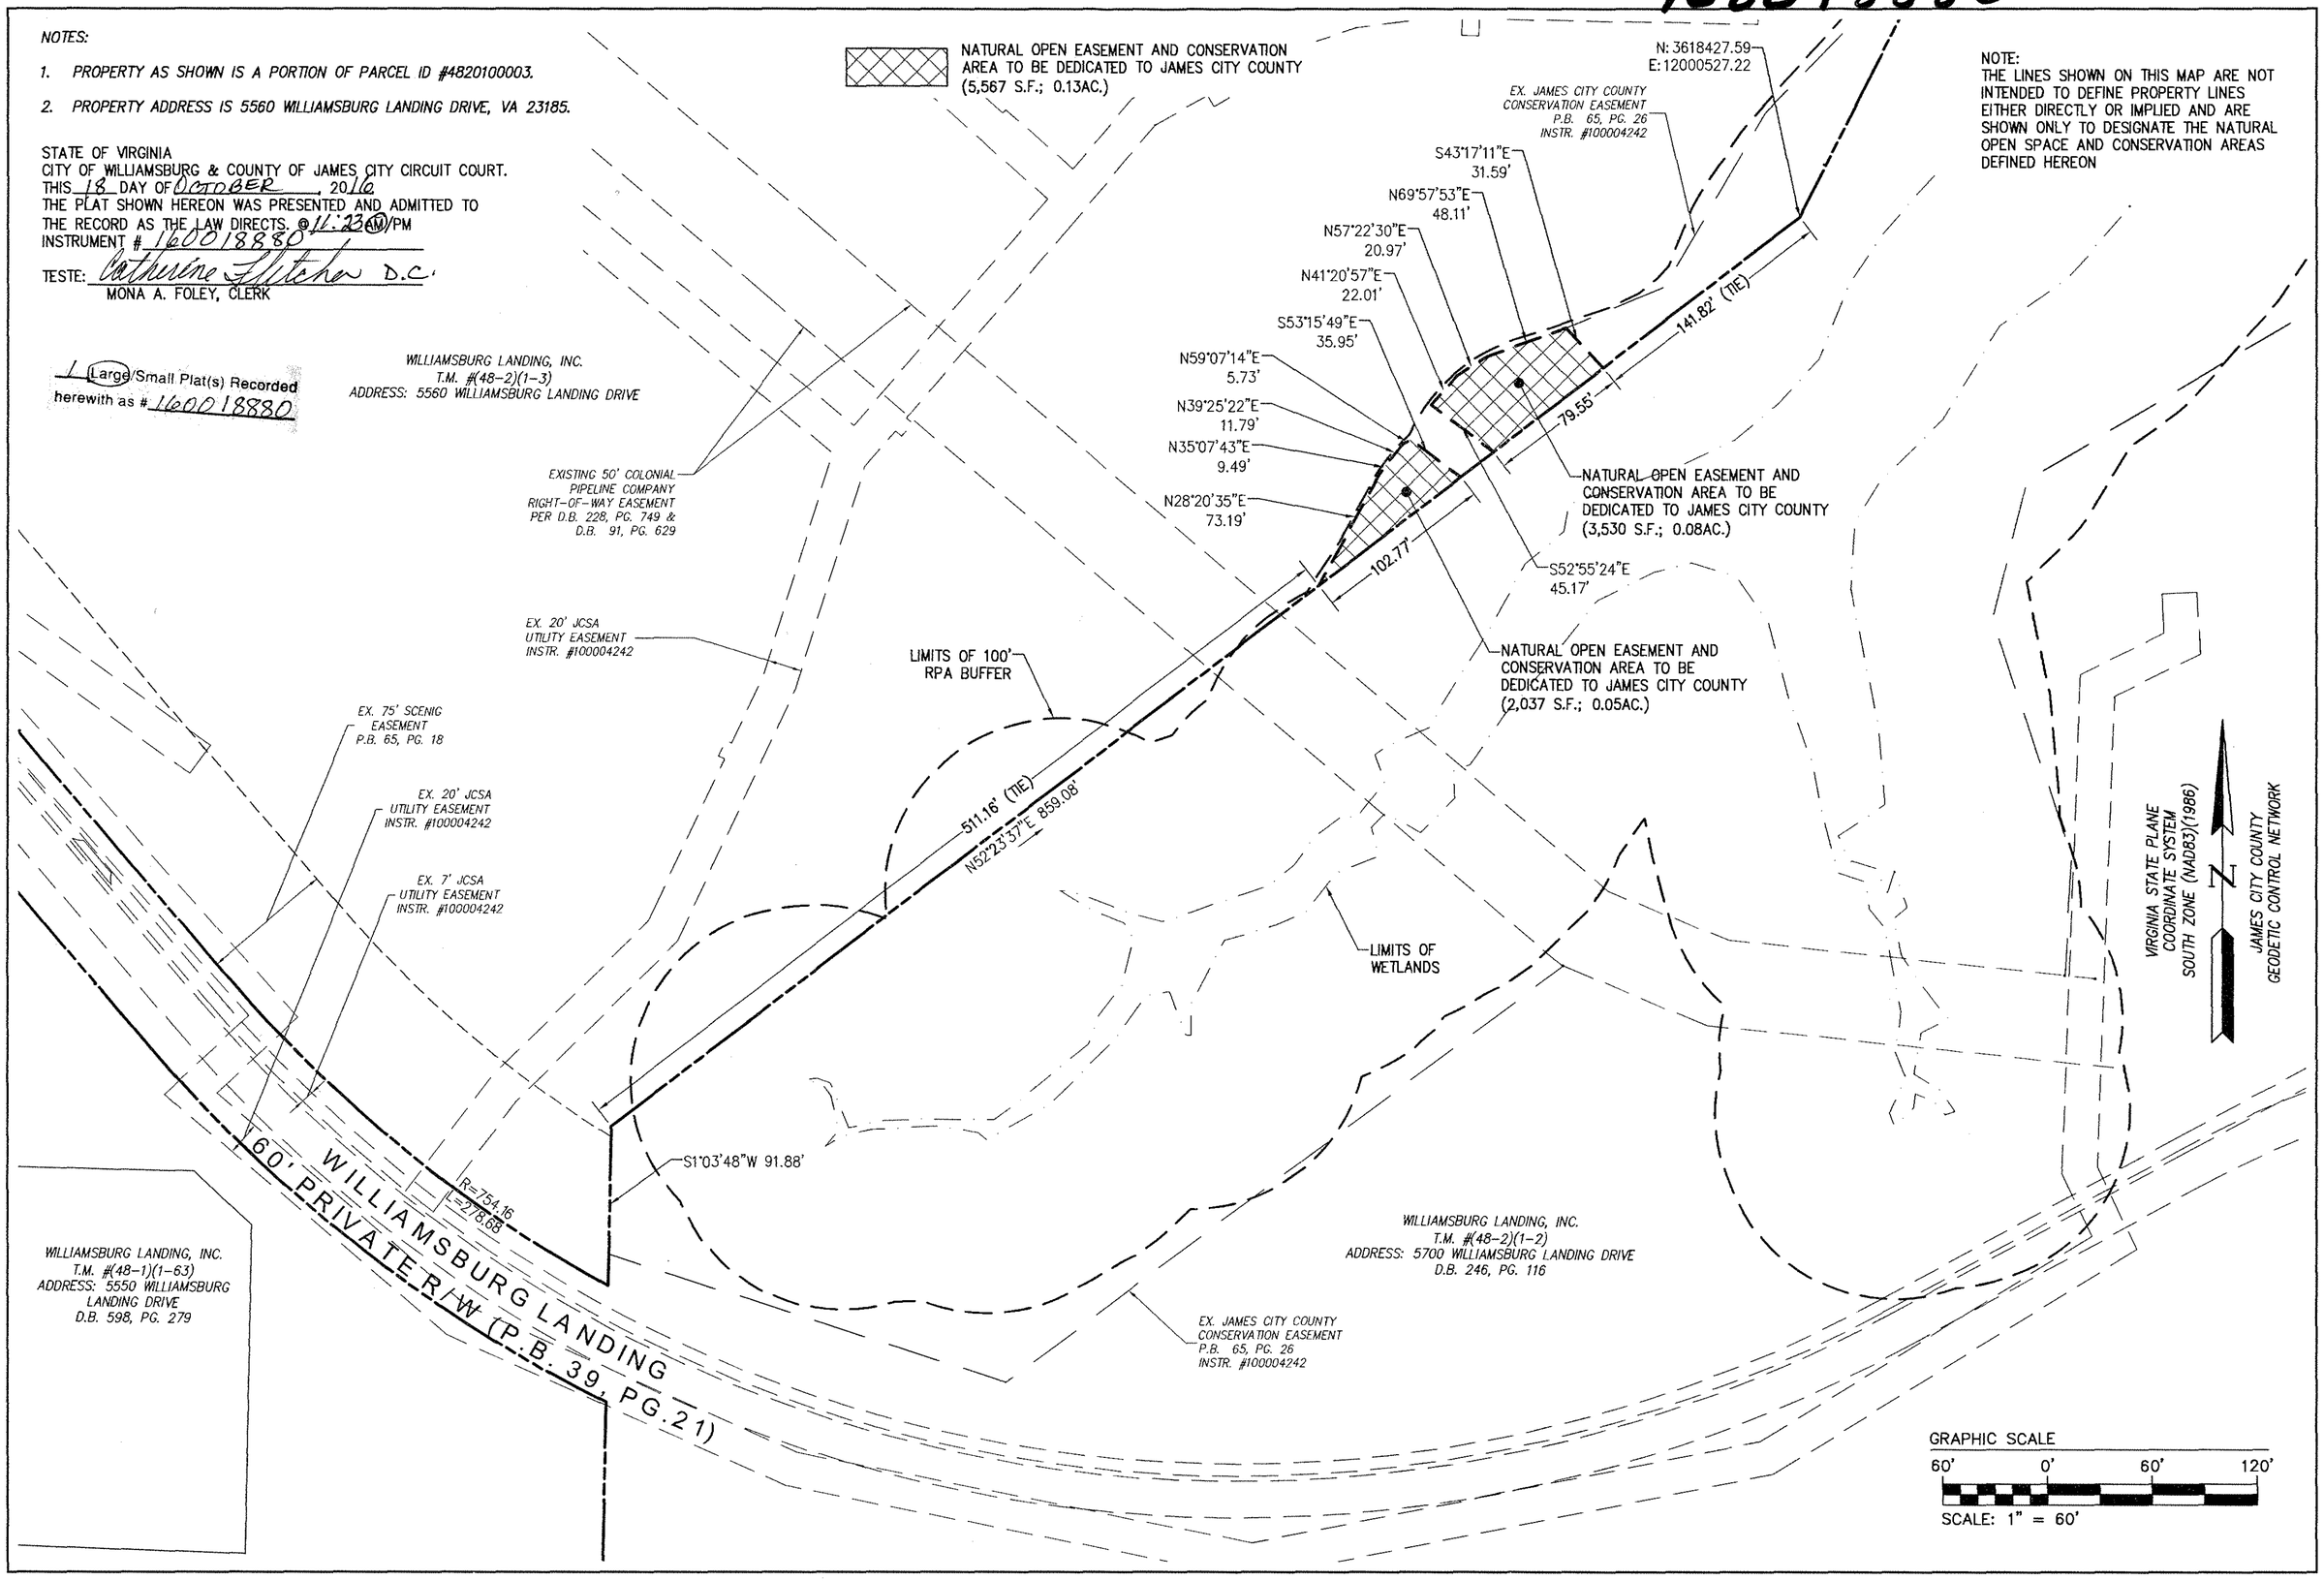

Rev.	Date	Description	Revised By

COMMONWEALTH OF VIRGINIA
GREG F. DELANO
Lic. No. 2495
7/5/16
LAND SURVEYOR

AES CONSULTING ENGINEERS
5248 Olde Towne Road, Suite 1
Williamsburg, Virginia 23188
Phone: (757) 253-0040
Fax: (757) 220-8994
www.aesva.com
Hampton Roads | Central Virginia | Middle Peninsula

MAP SHOWING NATURAL OPEN SPACE EASEMENT AND CONSERVATION AREA
BEING 0.13 ACRES± ALONG
WILLIAMSBURG LANDING DRIVE
OWNED BY WILLIAMSBURG LANDING INC.
TO BE CONVEYED TO JAMES CITY COUNTY

JAMESTOWN DISTRICT JAMES CITY COUNTY VIRGINIA

Project Contacts:	TRS
Project Number:	8162-05C
Scale: 1"=60'	Date: 7/5/16
Sheet Number	1 OF 1