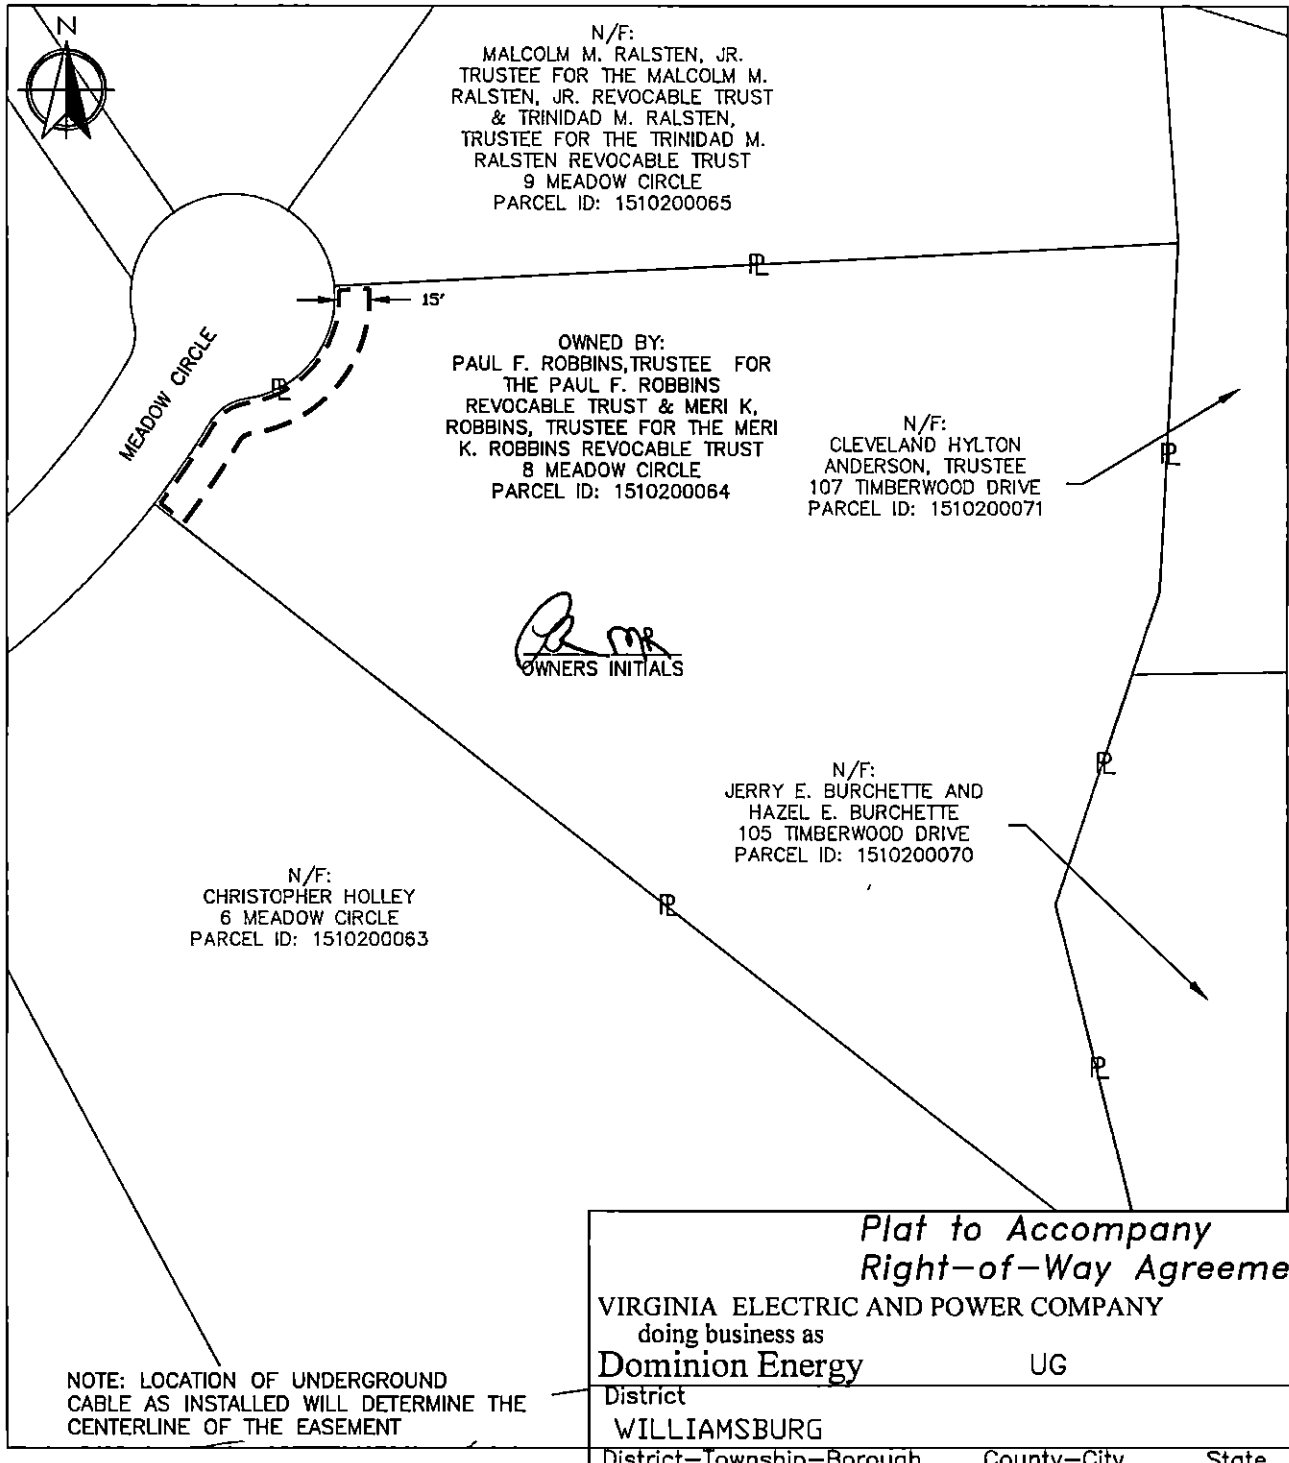

NOTE: LOCATION OF UNDERGROUND CABLE AS INSTALLED WILL DETERMINE THE CENTERLINE OF THE EASEMENT

LEGEND

- - - - Location of Boundary Lines of Right-of-Way 15' in Width.

— PL — Indicates Property Line is Right-of-Way Boundary 15' in Width.

Plat to Accompany Right-of-Way Agreement

VIRGINIA ELECTRIC AND POWER COMPANY
doing business as
Dominion Energy UG

District WILLIAMSBURG	
District-Township-Borough WILLIAMSBURG	County-City State JAMES CITY COUNTY VA
Office EASTERN REGION	Plat Number 17-17-1538
Estimate Number 10145408	Grid Number M1843
Date 08/30/2017	By M. PASCO