PLAT OF PROPERTY

STANDING IN THE NAME OF

DEBORAH L. SMITH

BEING

PARCEL ID 2230100039, CONTAINING 10.90 ACRES +/-

LOCATED: STONEHOUSE DISTRICT, JAMES CITY COUNTY, VIRGINIA

DATE: OCTOBER 23, 2012 SCALE: 1" = 100'

MITCHELL LAND SURVEYING, LLC

LAND SURVEYING AND LAND PLANNING

P.O. BOX 565

SHACKLEFORDS, VIRGINIA 23156

(804) 241-5365

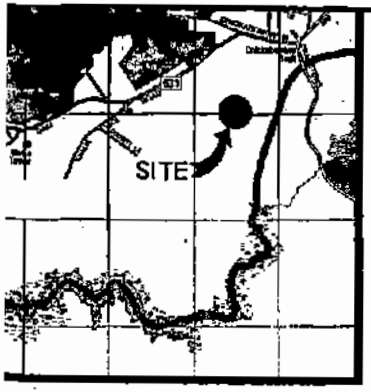

VICINITY MAP

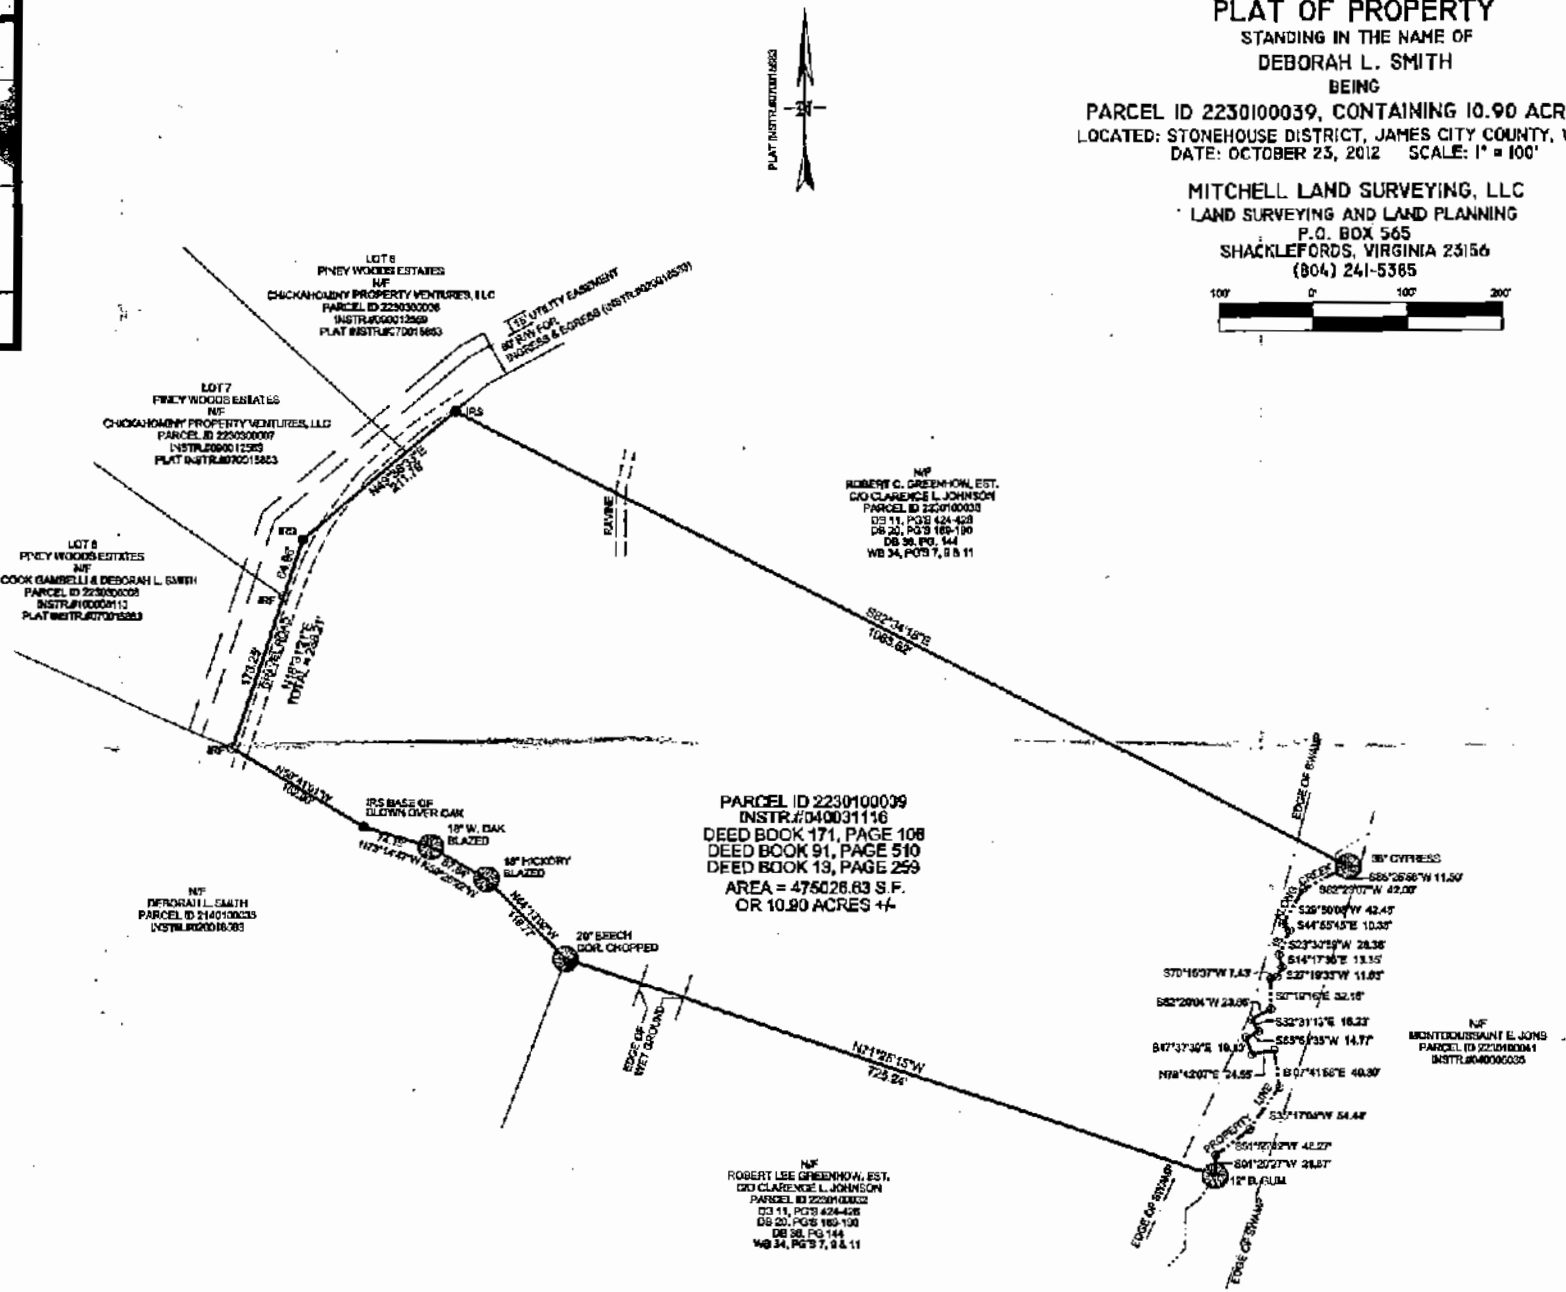

FLOOD NOTE:
THE PROPERTY IS IN FLOOD ZONE "X" AREAS DETERMINED TO BE OUTSIDE OF THE 0.2% ANNUAL CHANCE FLOODPLAIN PER COMMUNITY PANEL NO. 5106501650C PREPARED BY THE FEDERAL EMERGENCY MANAGEMENT AGENCY. EFFECTIVE DATE SEPTEMBER 28, 2007.

THIS PLAT REPRESENTS AN ACTUAL FIELD SURVEY DATED OCTOBER, 2012. THIS PLAT MEETS ALL THE REQUIRED MINIMUM STANDARDS TO THE BEST OF MY KNOWLEDGE AND BELIEF.

JAMES E. MITCHELL, LAND SURVEYOR
VIRGINIA LICENSE #14520.

COMMONWEALTH OF VIRGINIA
JAMES E. MITCHELL
LS No. 001452B
10-23-12
LAND SURVEYOR