Olde Towne Square Ltd Instrument 180006381 4/2/2018 State Hwy Plat Bk 10 Pg 358

2/8/2018
12:17:42 PM

r10092105rw.dgn
Plotted By: MICHAEL.WILLIAMS

RIGHT OF WAY PLAN SHEET SHOWING PROPERTY FOR COMMONWEALTH OF VIRGINIA

James City County, Virginia
Scale 1" = 25'
Surveyed By Michael L. Williams, L.S.
July 15, 2006
Updated July 01, 2016

REVISED	STATE	ROUTE	PROJECT	SHEET NO
02-08-2018	VA.	612	0612-047-631, RW-201, C-501	5RW

COMMONWEALTH OF VIRGINIA
MICHAEL L. WILLIAMS
Lic. No 2076
LAND SURVEYOR

MICHAEL L. WILLIAMS
2018.02.08 12:25:25-05'00'

VDOT Survey
Suffolk, Virginia
SURVEYOR

LINE TABLE

LINE	BEARING	DISTANCE
L1	S53°39'00"E	37.11'
L2	S10°29'07"W	8.82'
L3	S50°42'48"E	4.83'
L4	S39°16'05"W	6.54'
L5	S39°16'05"W	2.86'

CURVE TABLE
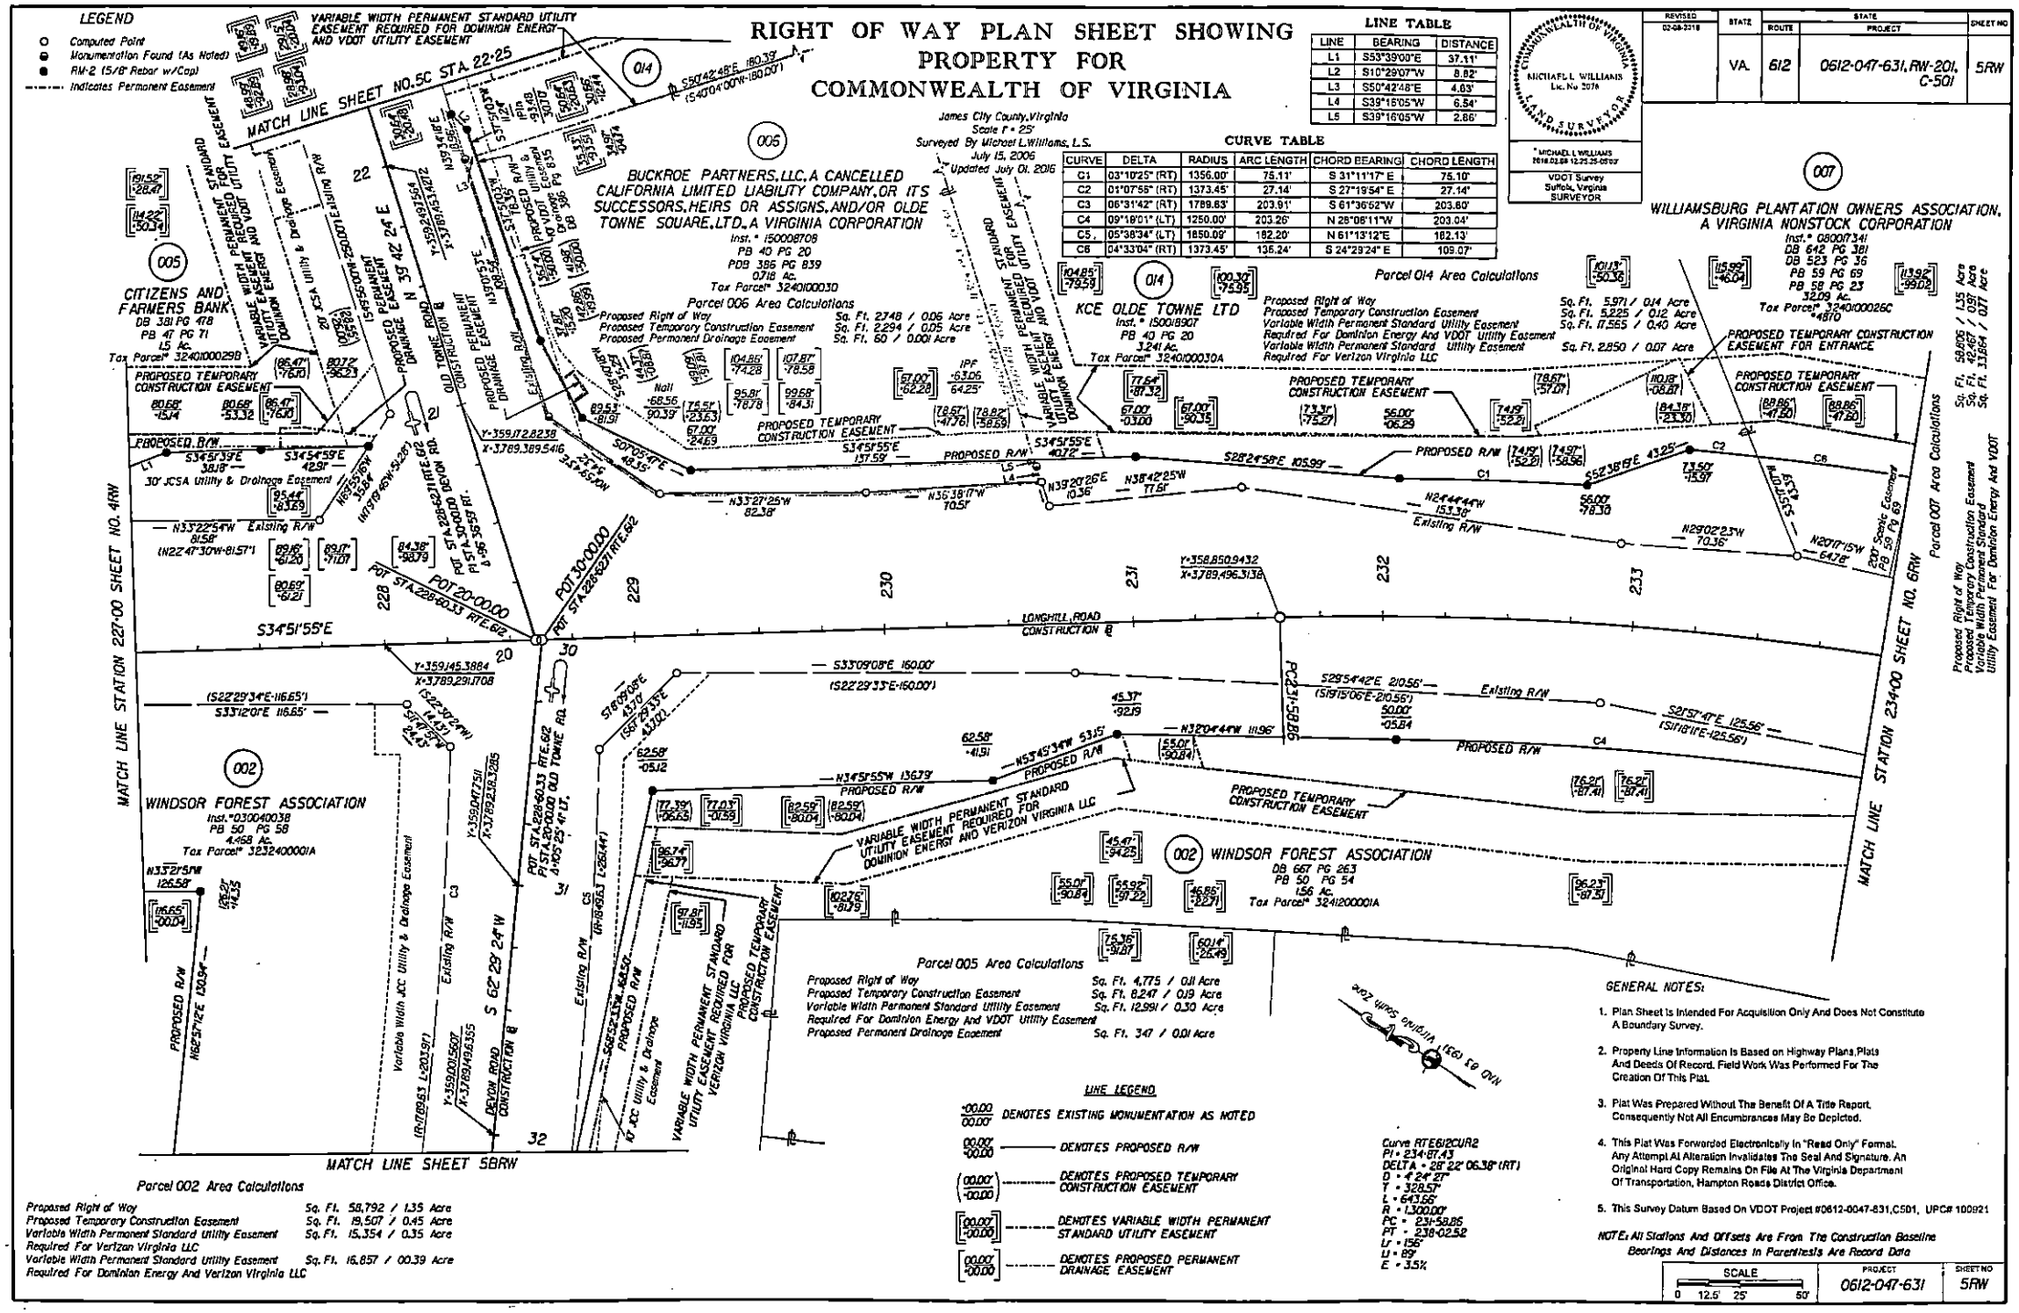
CURVE	DELTA	RADIUS	ARC LENGTH	CHORD BEARING	CHORD LENGTH
C1	03°10'25" (RT)	1356.00'	75.11'	S 31°11'17" E	75.10'
C2	01°07'55" (RT)	1373.45'	27.14'	S 27°19'54" E	27.14'
C3	06°31'42" (RT)	1789.83'	203.91'	S 61°36'52"W	203.80'
C4	09°19'01" (LT)	1250.00'	203.26'	N 28°06'11"W	203.04'
C5	05°38'34" (LT)	1850.09'	182.20'	N 61°13'12"E	182.13'
C6	04°33'04" (RT)	1373.45'	136.24'	S 24°29'24" E	109.07'