EXHIBIT A

Great Lakes Services
A Vendor Management Company

680 Moore Road, Suite 202| Avon Lake, OH 44012
866.933.3381 | www.glsurv.com

PROPERTY ADDRESS	124 HOLLINWELL, WILLIAMSBURG, VIRGINIA 23188	SURVEY NUMBER	82490

FIELD WORK DATE: 1/13/2020 REVISION DATE(S): (REV.2 1/15/2020) (REV.1 1/13/2020)

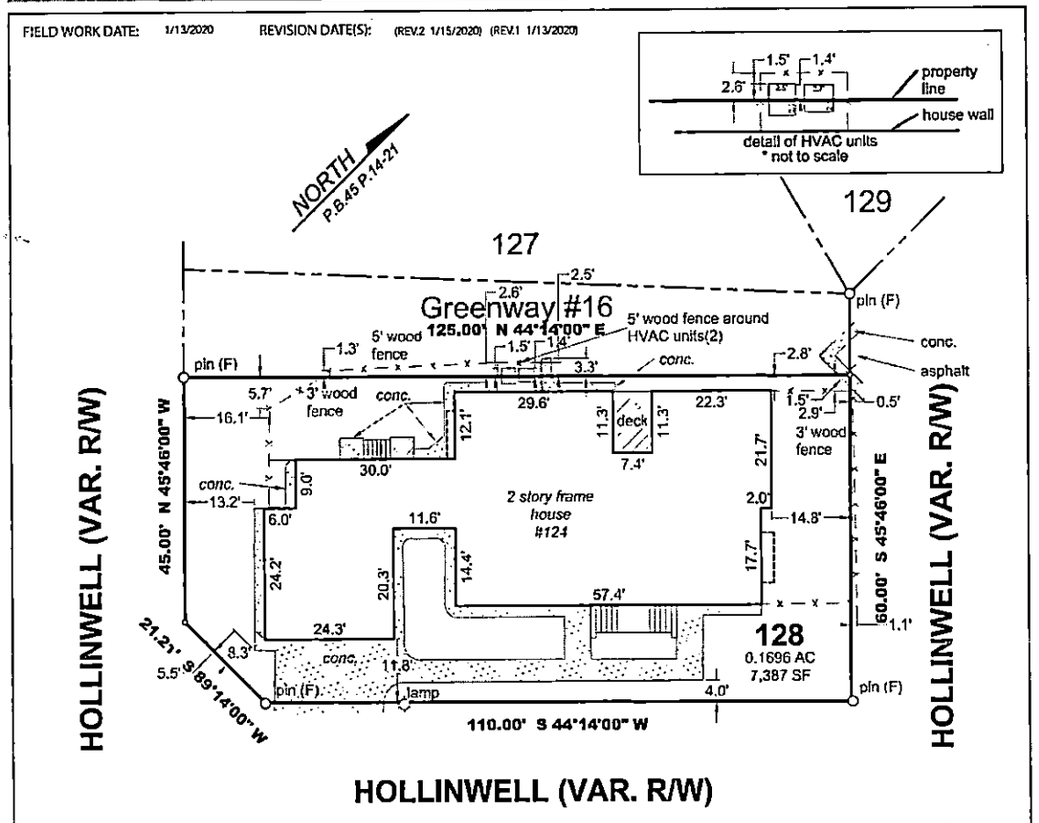

1. The land boundary survey shown hereon is based on a current field survey performed on Month D, 2019 and in combination with the plat(s) and/or deed(s) referenced herein. This survey was performed without the benefit of a current title report. The easements appearing on this survey, if any, were depicted and/or noted in the referenced plat(s) and/or deed(s) unless otherwise noted.
2. This property appears to fall in flood zone(s) X as shown on the National Flood Insurance Program map for James City County, map number 51095C0116 D, effective 12/16/15.

COMMONWEALTH OF VIRGINIA
DENNIS TAFLAMBAS
Lic. No. 002189
1/13/20
LAND SURVEYOR

PHYSICAL SURVEY

Lot 128
PLAT OF
FORD'S COLONY
SECTION 10
(P.B.45 P.14-21)

Williamsburg, Virginia January 13, 2020

Job Number	20402	Drawing Scale	1" = 25'
Field Book	283A/52	Paper Size	Legal
CAD Technician	JH	Revised Date	-
Reviewed By	DT	Sheet Number	1 of 1

NOTES

TRANSACTION

CLIENT NUMBER 19-VA-06711	DATE 01/13/20

BUYER: GARY CHARLES MARRONE AND BONNIE SUE MARRONE

SELLER: DYSART R. CLEETON, III AND CHANEL M. CLEETON

CERTIFIED TO: GARY CHARLES MARRONE AND BONNIE SUE MARRONE; BARRISTERS OF VIRGINIA; FIDELITY NATIONAL TITLE INSURANCE COMPANY; TIAA BANK.

GOOGLE MAP

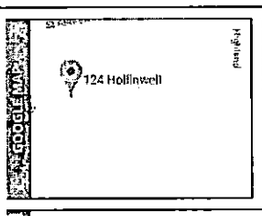

PROPERTY PICTURE

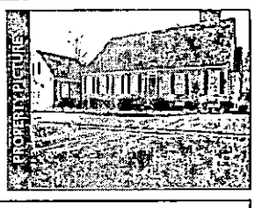

2043 Random Road, Suite 4 | Cleveland, OH 44106
866.933.3381 www.glsurv.com

Great Lakes Services
A Vendor Management Company

BARRISTERS
VIRGINIA
A Howard Hanna Company

Great Lakes Field Services, LLC (Great Lakes) is a vendor management company specializing in electronic survey coordination for the title insurance and mortgage lending industries. The following product has been prepared by a state licensed land surveying firm as indicated on the 'plat' page of the survey product. Great Lakes provides service coordination services and the digitally encrypted transmission and archiving of these products and is not involved in any aspect of the surveying process. All transmissions of this product are via a secure SHA-1 secure hash message digest authentication code within its signature file. A manually signed and sealed log of this survey's signature file is kept on file at the performing surveyor's office.

DKT Associates
LAND SURVEYORS

DKT Associates
1100 Granby Street, Suite 100
Norfolk, Virginia 23510
P: (757) 588-5888 • F: (757) 588-5880
DKTassociates.com