EXHIBIT A

Great Lakes Services
A Vendor Management Company

680 Moore Road, Suite 202| Avon Lake, OH 44012
866.933.3381 | www.glsurv.com

PROPERTY ADDRESS	124 HOLLINWELL, WILLIAMSBURG, VIRGINIA 23188	SURVEY NUMBER	82490

FIELD WORK DATE: 1/13/2020 REVISION DATE(S): (REV.2 1/15/2020) (REV.1 1/13/2020)

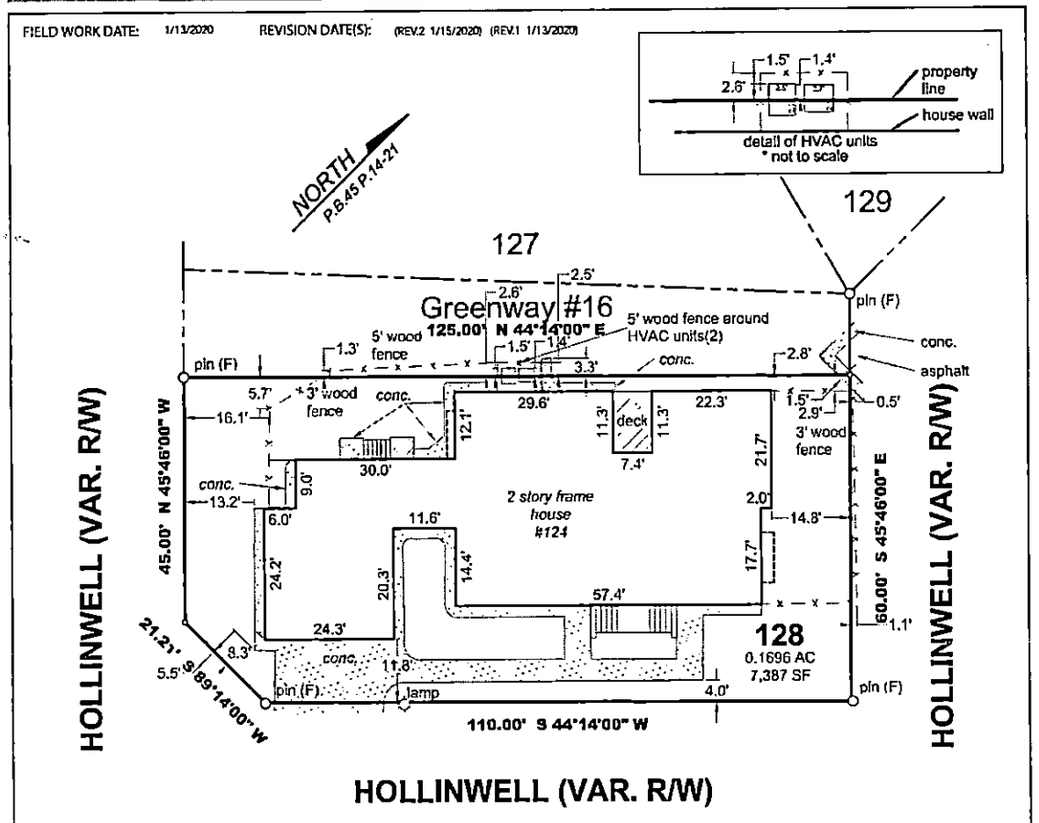

1. The land boundary survey shown hereon is based on a current field survey performed on Month D, 2019 and in combination with the plat(s) and/or deed(s) referenced herein. This survey was performed without the benefit of a current title report. The easements appearing on this survey, if any, were depicted and/or noted in the referenced plat(s) and/or deed(s) unless otherwise noted.
2. This property appears to fall in flood zone(s) X as shown on the National Flood Insurance Program map for James City County, map number 51095C0116 D, effective 12/16/15.

COMMONWEALTH OF VIRGINIA
DENNIS TAFLAMBAS
Lic. No. 002189
1/13/20
LAND SURVEYOR

PHYSICAL SURVEY

Lot 128
PLAT OF
FORD'S COLONY
SECTION 10
(P.B.45 P.14-21)

Williamsburg, Virginia January 13, 2020

Job Number	20402	Drawing Scale	1" = 25'
Field Book	283A/52	Paper Size	Legal
CAD Technician	JH	Revised Date	-
Reviewed By	DT	Sheet Number	1 of 1

NOTES

TRANSACTION

CLIENT NUMBER 19-VA-06711	DATE 01/13/20

BUYER: GARY CHARLES MARRONE AND BONNIE SUE MARRONE

SELLER: DYSART R. CLEETON, III AND CHANEL M. CLEETON

CERTIFIED TO: GARY CHARLES MARRONE AND BONNIE SUE MARRONE; BARRISTERS OF VIRGINIA; FIDELITY NATIONAL TITLE INSURANCE COMPANY; TIAA BANK.

GOOGLE MAP

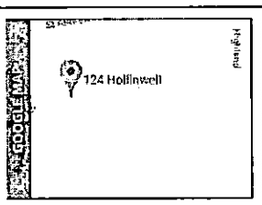

2043 Random Road, Suite 4 | Cleveland, OH 44106
866.933.3381 www.glsurv.com
Great Lakes Services
A Vendor Management Company

BARRISTERS
VIRGINIA
A Howard Hanna Company

DKT Associates
1100 Granby Street, Suite 100
Norfolk, Virginia 23510
P: (757) 588-5888 • F: (757) 588-5880
DKTassociates.com