20223716

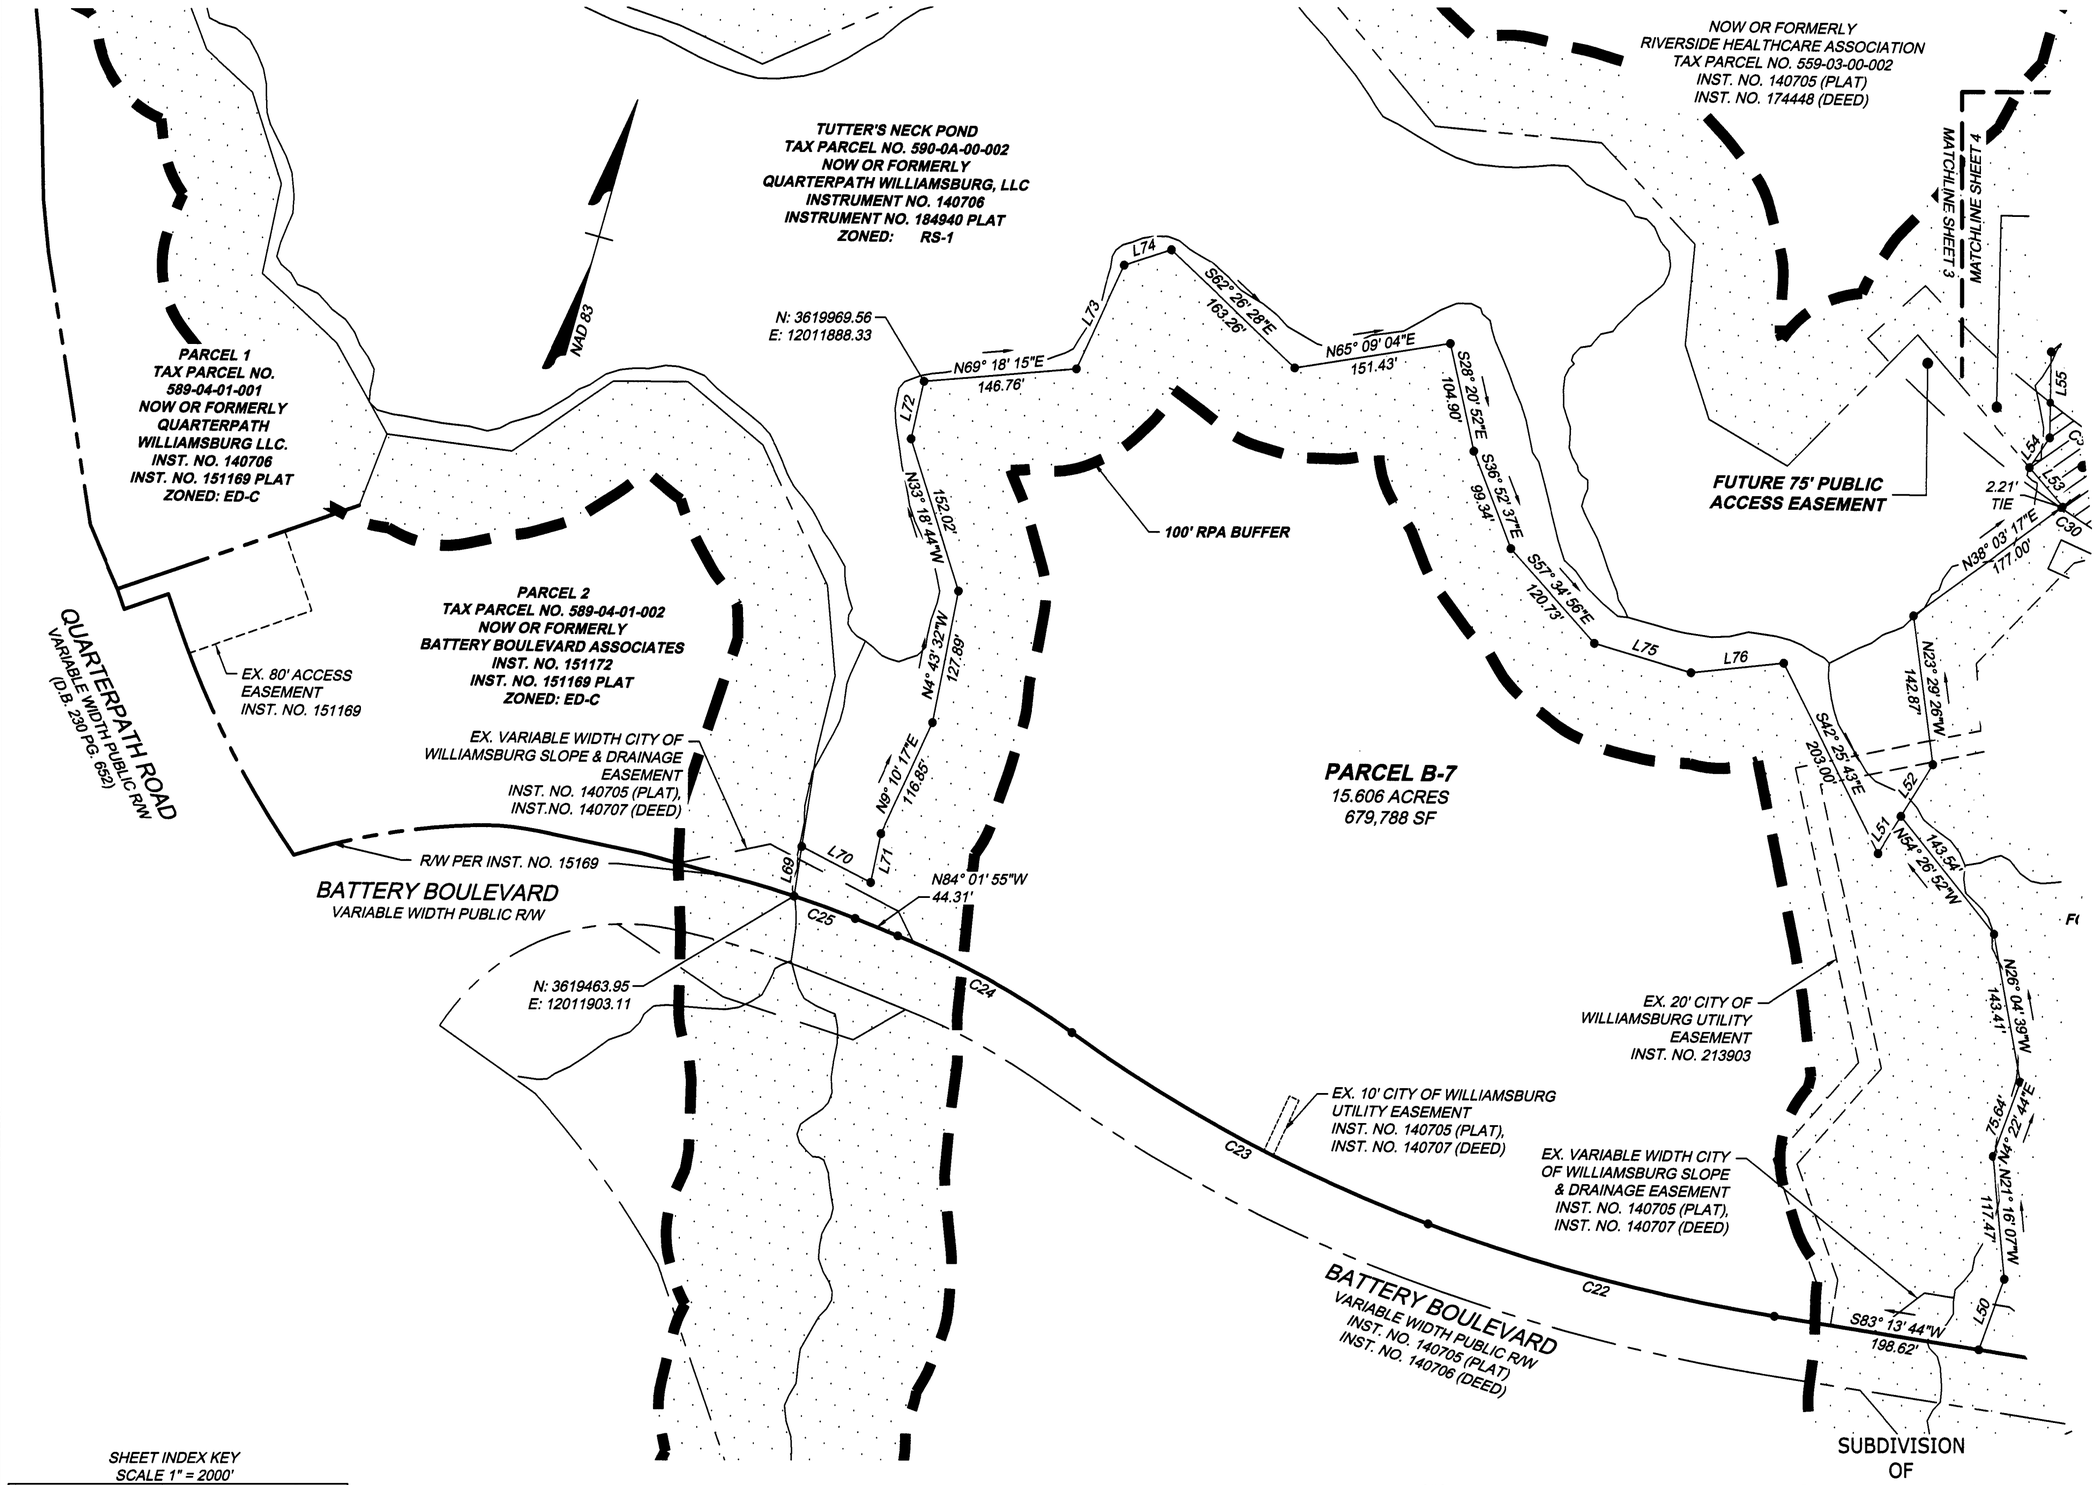

SHEET INDEX KEY
SCALE 1" = 2000'

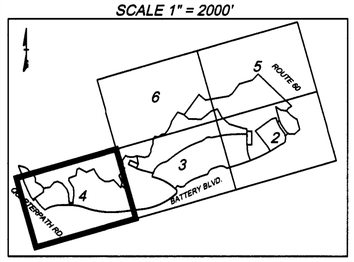

8 Large/~~Small~~ Plat(s) Recorded
herewith as # 20223716

City of Williamsburg & County of James City
Circuit Court: This PLAT was recorded on
December 14, 2022
at 2:28 ~~AM~~/PM, PB ____ PG ____
Document # 20223716
MONA A. FOLEY, CLERK
Mona A. Foley, Clerk

SCALE 1"=100'
0 100' 200'

COMMONWEALTH OF VIRGINIA
ROBERT D. MANN
Lic. No. 002509
9/23/2022
LAND SURVEYOR

SUBDIVISION
OF
RESIDUAL PARCEL B
QUARTERPATH AT WILLIAMSBURG
SECTION 1
CREATING PARCELS B-6, B-7, B-8, B-9, B-10, B-11, & B-12

City of Williamsburg	Virginia
DATE: *Aug. 29, 2022*	SCALE: *1" = 100'*
SHEET *4* OF *8*	J.N.: *42335*
DRAWN BY: *C. McKibbon*	CHECK BY: *R. Mann*
Revised: 9/23/2022	

THIS DRAWING PREPARED AT THE
HAMPTON ROADS PENINSULA OFFICE
11832 Rock Landing Drive, Suite 306 | Newport News, VA 23606
TEL: 757.702.5641 www.timmons.com

YOUR VISION ACHIEVED THROUGH OURS.

Site Development | Residential | Infrastructure | Technology

TIMMONS GROUP

Y:\90942335-909 Quarterpath\.000-Quarterpath Overall\DWG\Sheet\Plat\42335V_909-PLSUBD-02.dwg | Plotted on 11/7/2022 9:21 AM | by Johnathon Supnet