Qty	Botanical Name	Common Name	Size/Condition	Remarks
Trees				
3	BETULA NIGRA 'HERITAGE'	RIVER BIRCH -'ERITAGE	3&B	MITIGATION PLANTING
3	CERCIS CANADENSIS	REDBUD EASTERN (CLUMP)	#5	MITIGATION PLANTING
2	CORNUS FLORIDA	DOGWOOD WHITE FLOWERING	#5	MITIGATION PLANTING
7	LEX X 'CONITY'	HOLLY LIBERTY	#5	MITIGATION PLANTING
2	LEX X 'MAGLAND'	HOLLY OAKLAND	#5	MITIGATION PLANTING
18	MAGNOLIA VIRGINIANA	MAGNOLIA SWEET BAY	#5	MITIGATION PLANTING
Shrubs				
3	CAMELLIA X 'SNOW FLURRY'	CAMELLIA SNOW FLURRY	#7	
1	CLETHRA ALNIFOLIA	CLETHRA ALNIFOLIA	#3	MITIGATION PLANTING
9	CLETHRA ALNIFOLIA 'RUBY SPICE'	CLETHRA RUBY SPICE	#5	MITIGATION PLANTING
6	HAMAMELIS x INTERMEDIA 'ARNOLD PROMISE'	WITCH HAZEL ARNOLD PROMISE	#7	MITIGATION PLANTING
12	LEX GLABRA 'DENSA'	HOLLY GLABRA DENSA INKBERRY	#7	MITIGATION PLANTING
4	LEX VOMITORIA 'NANA SCHILLINGS'	HOLLY DWARF YAUPON	#5	MITIGATION PLANTING
3	ITEA VIRGINICA 'HURRY'S GARNET'	ITEA -HENRY'S GARNE'	#3	MITIGATION PLANTING
9	ITEA VIRGINICA 'SPRYDEC'	ITEA SCENTLANDIA	#3	MITIGATION PLANTING
5	KALMIA LATIFOLIA 'KEEPSAKE'	MOUNTAIN LAURE. KEEPSAKE'	#3	MITIGATION PLANTING
7	KALMIA LATIFOLIA 'OLYMPIC FIRE'	MOUNTAIN LAUREL OLYMPIC FIRE	#3	MITIGATION PLANTING
5	LEUCOTHOE AXILLARIS	LEUCOTHOE COAST	#3	MITIGATION PLANTING
6	MYRICA CERFERA 'DONS DWARF'	WAX MYRTLE DON'S DWARF	#3	MITIGATION PLANTING
3	TERNSTROEMIA GYMNANTHERA	CLEYERA JAPANESE	#7	
5	VIBURNUM DENTATUM 'CHRISTOM'	VIBURNUM BLUE 'MUFFIN	#3	MITIGATION PLANTING
Perennials and Annuals				
91	GAILARDIA 'MESA BRIGHT BICOLOR'	BLANKETFLOWER 'MESA BRIGHT BICOLOR'	#1	
15	RUDBECKIA FULGIDA 'GOLDSTURM'	BLACK EYED SUSAN	#1	

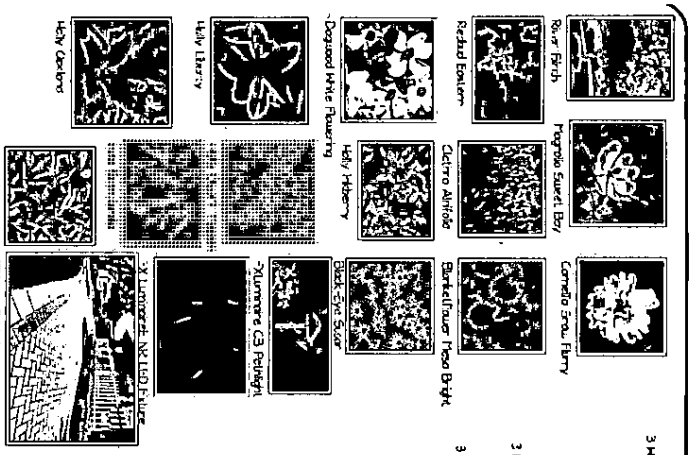

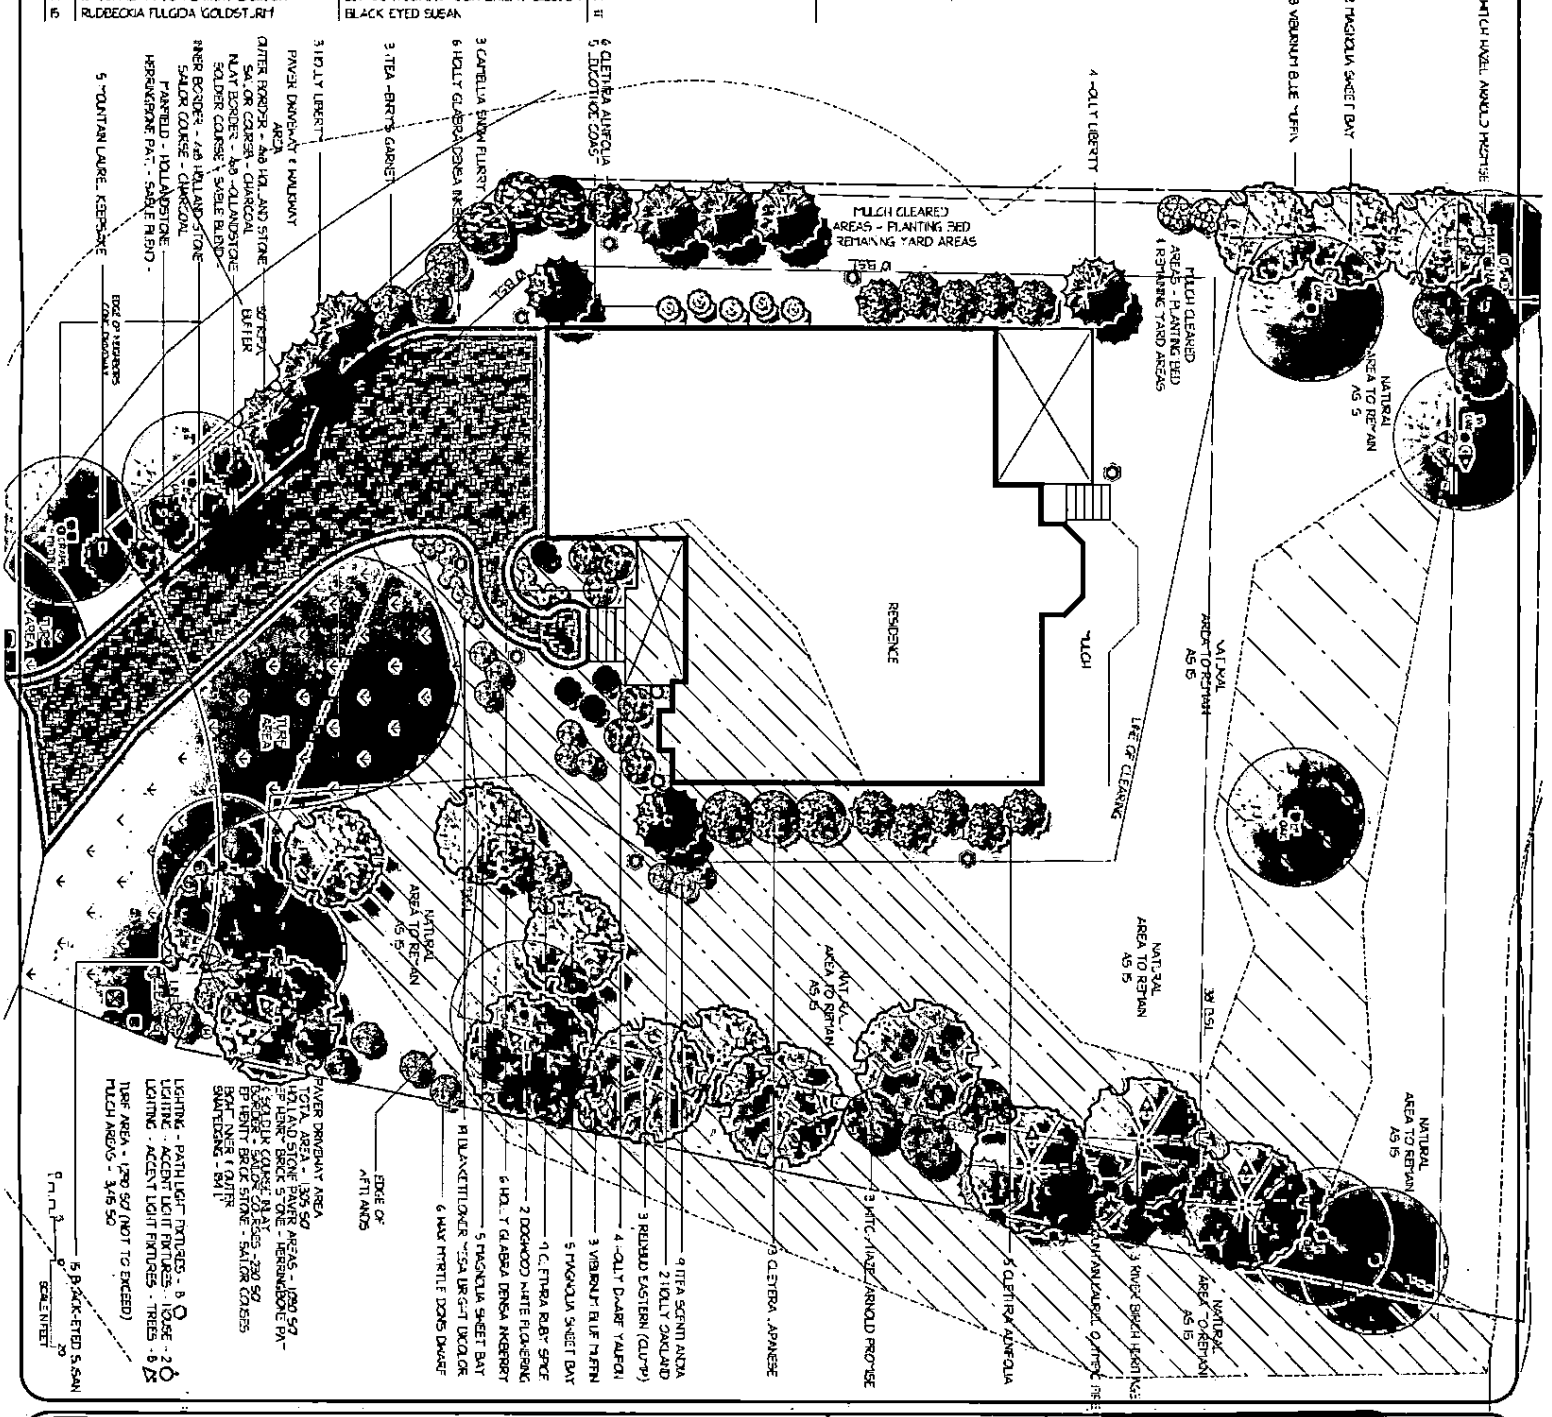

HOCHBERG RESIDENCE

134 SWINLEY FOREST
WILLIAMSBURG, VA.

SCALE	DATE	DRAWING #
1" = 10'	10.19.22	LANDSCAPE PLAN : MASTER PHASE 1
	RVSN : 12.7.22	PRJ # -0

NORTH

tabbies

EXHIBIT

2