Ex. B

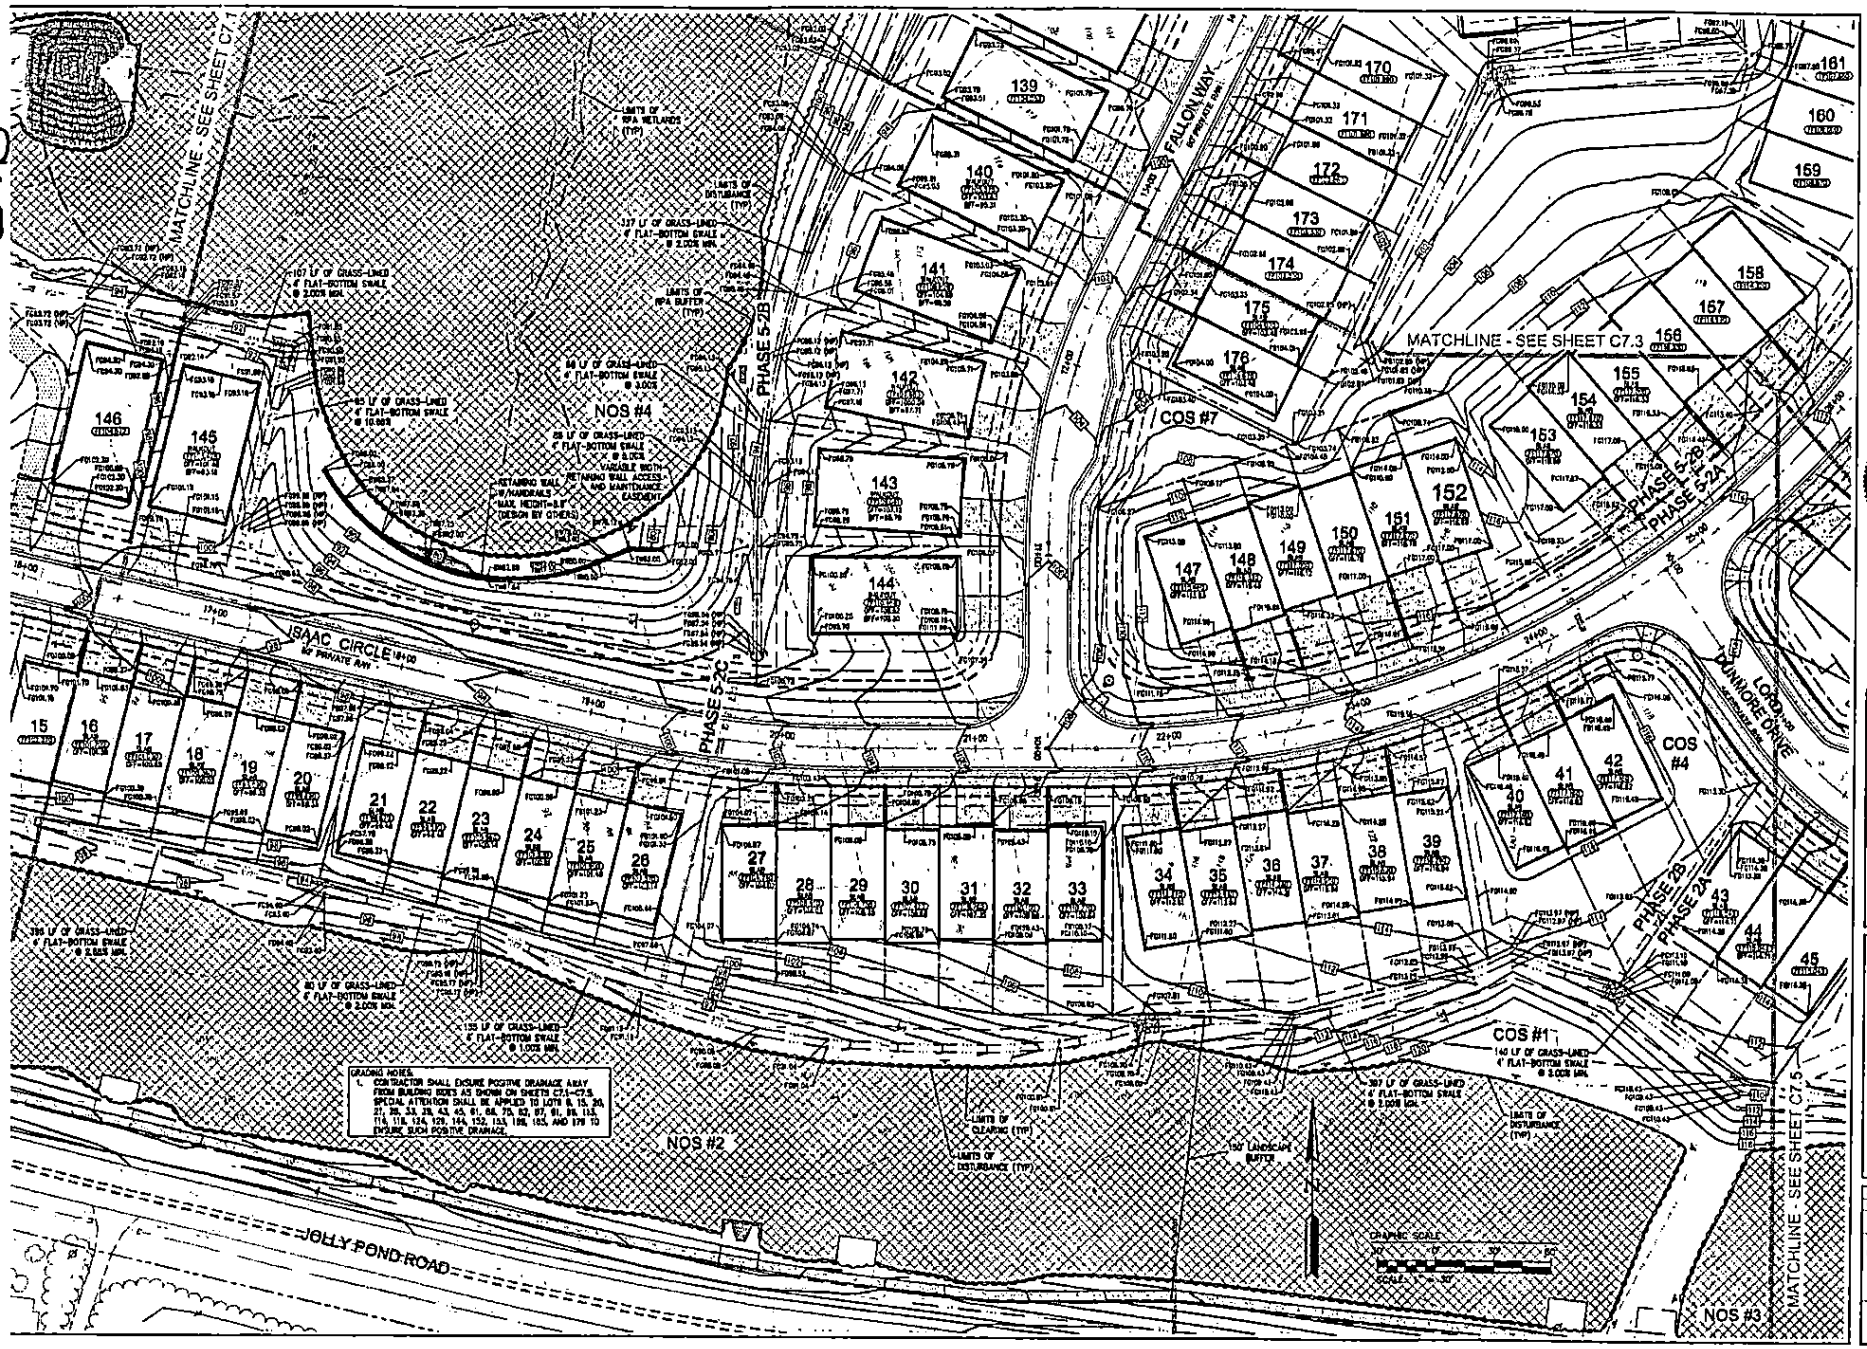

SUBDIVISION PLAN - AMENDMENT #1
FOR
COLONIAL HERITAGE
PHASE V - SECTION 2

GRADING PLAN

C7.2