202406131

NOTE:
THE PURPOSE OF THIS SHEET IS TO CLARIFY POST ADJUSTMENT CONDITIONS, REFER TO SHEETS 2 AND 3 FOR SURVEYED METES AND BOUNDS DESCRIPTIONS.

NOTE: SEE LEGEND ON SHEET 2

City of Williamsburg & County of James City
Circuit Court: This PLAT was recorded on May 14 2024
at 1:14 ~~AM~~/PM, PB – PG –
Document # 202406131
ELIZABETH E. O'CONNOR, CLERK
Elizabeth E. O'Connor, Clerk

4 (Large) ~~Small~~ Plat(s) Recorded
herewith as # 202406131

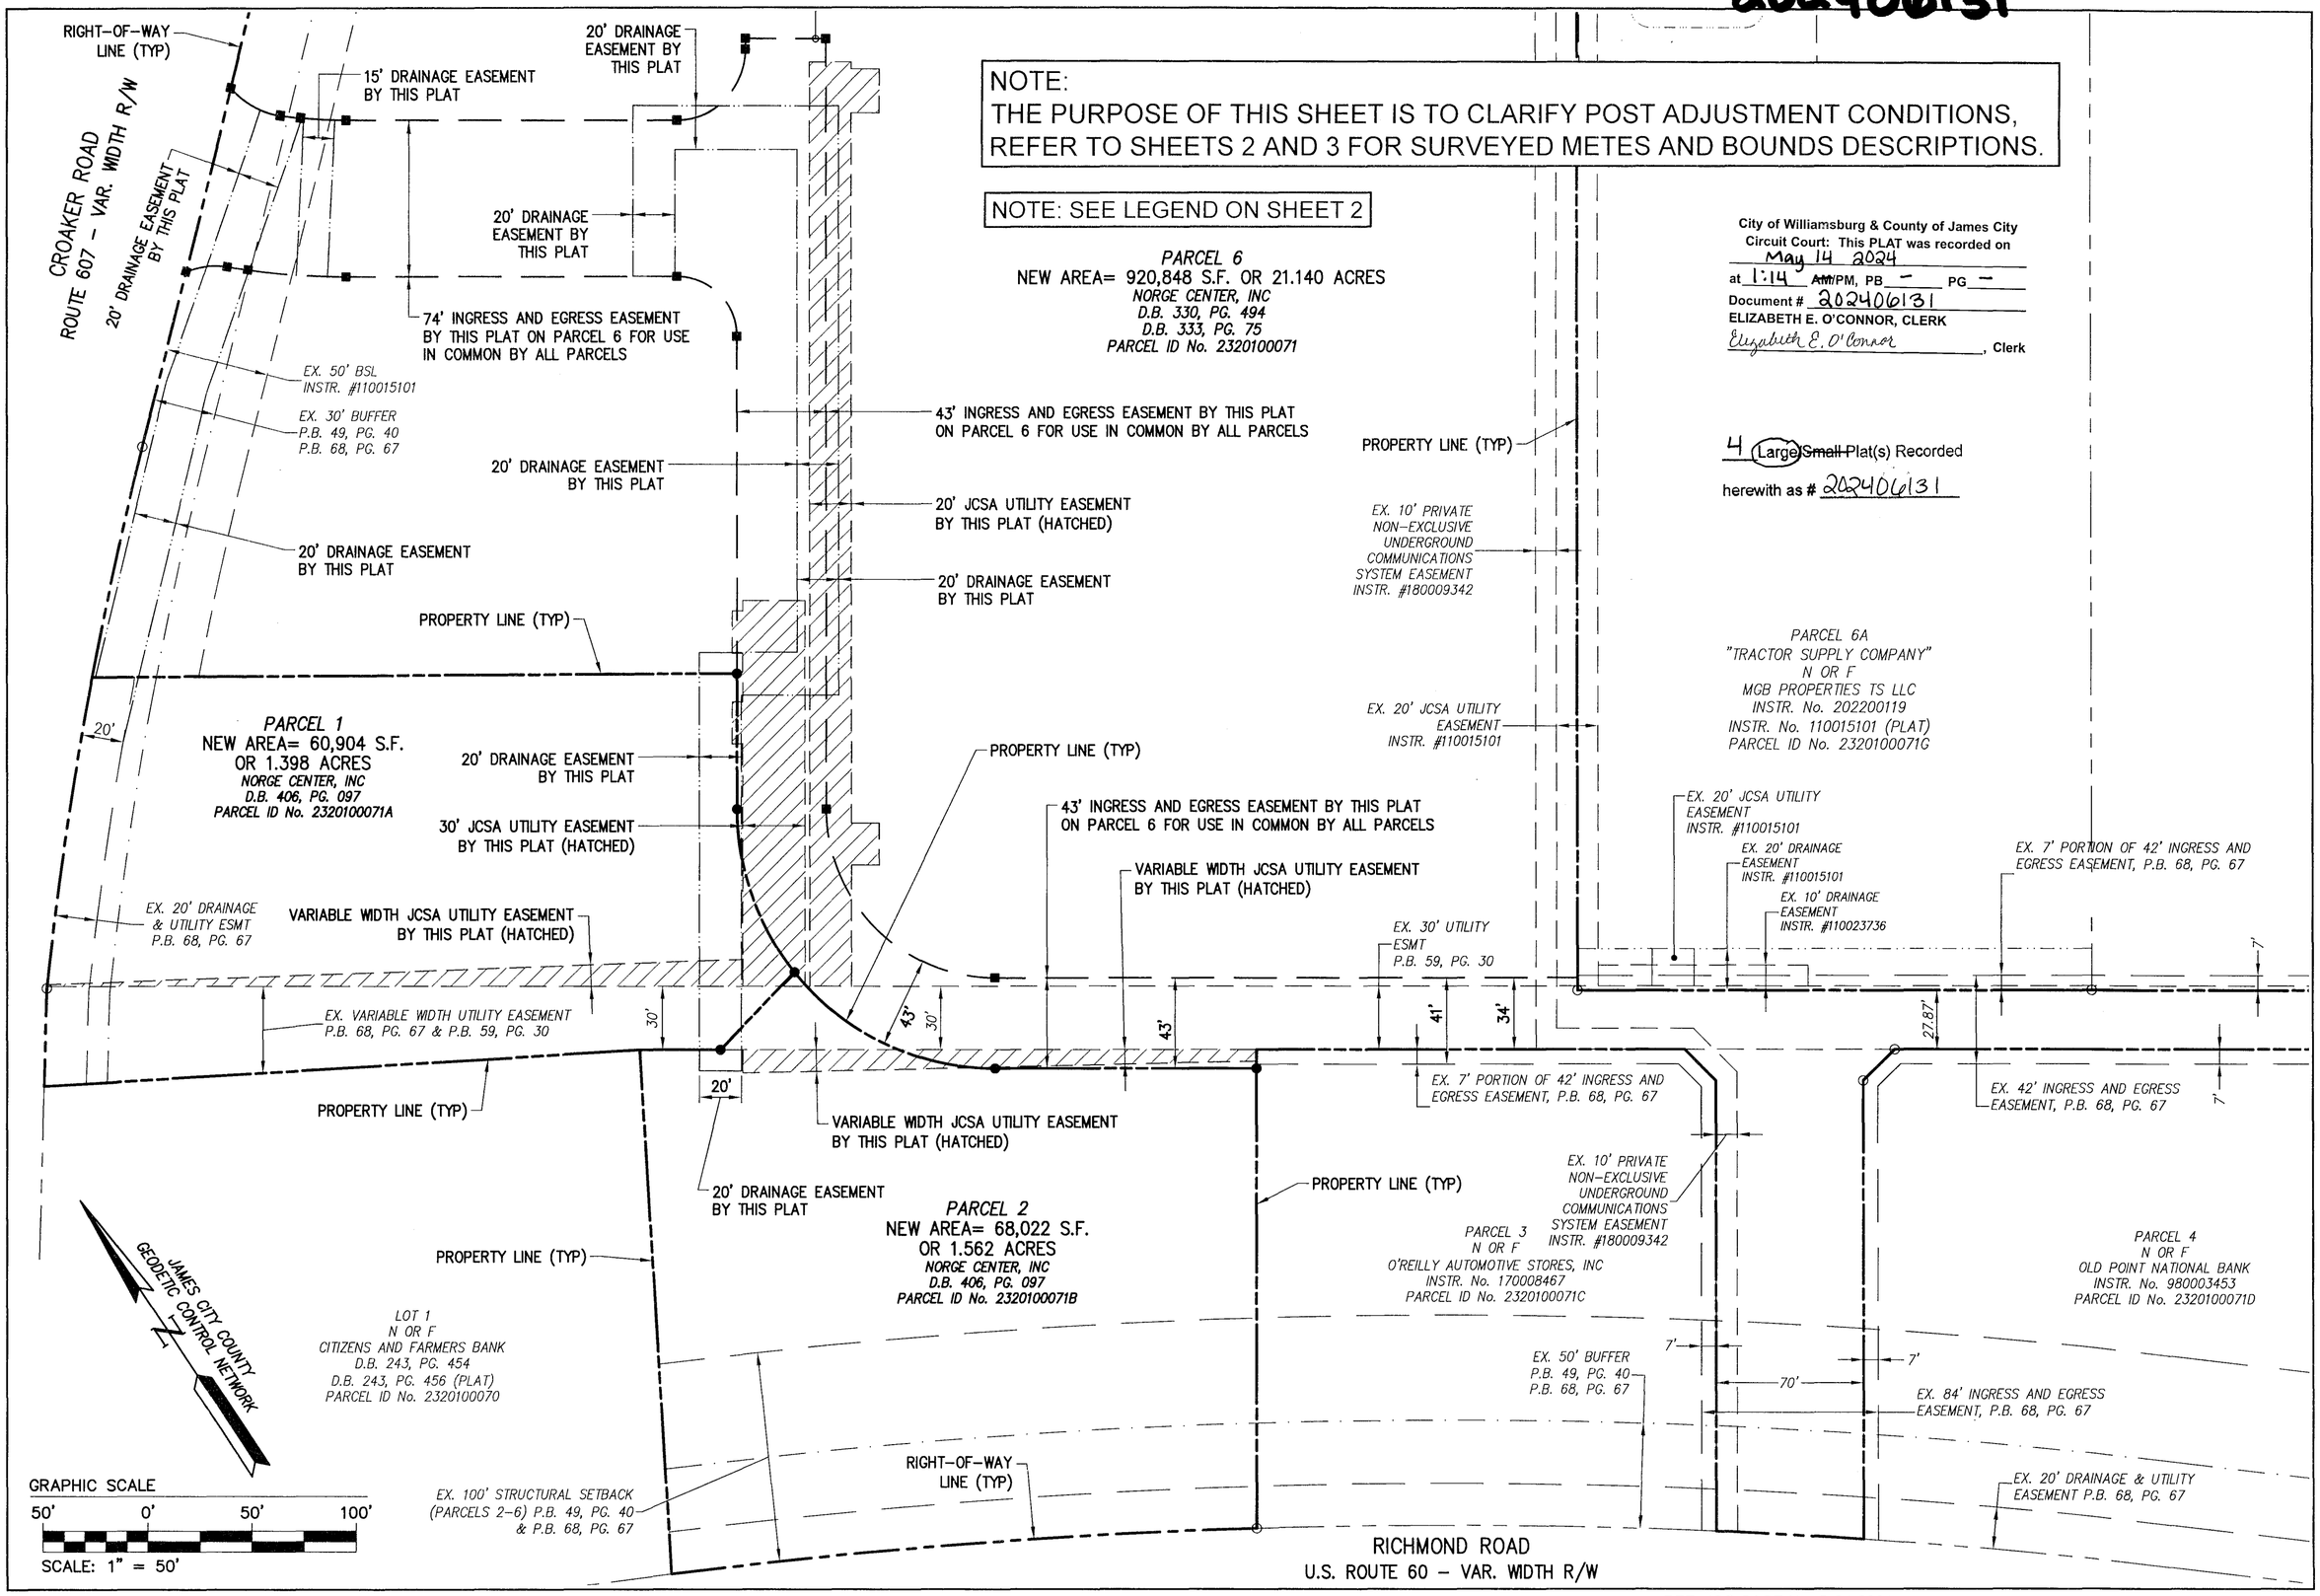

Rev.	Date	Description	Revised By
1	3-26-2024	REVISED PER AGENCY COMMENTS, RCVD 2024-02-29	CMA

COMMONWEALTH OF VIRGINIA
SAMUEL J. BIKKERS
Lic. No. 002304
3-26-2024
LAND SURVEYOR

AES CONSULTING ENGINEERS
5248 Olde Towne Road, Suite 1
Williamsburg, Virginia 23188
Phone: (757) 253-0040
www.aesva.com
Hampton Roads | Central Virginia | Middle Peninsula

REF: JCC CASE No. S-24-0001

PLAT OF BOUNDARY LINE ADJUSTMENT AND INGRESS AND EGRESS EASEMENT

PARCEL 1, PARCEL 2, AND PARCEL 6

BEING PROPERTIES OWNED BY

NORGE CENTER, INC., A VIRGINIA CORPORATION

STONEHOUSE DISTRICT | COUNTY OF JAMES CITY | VIRGINIA

Project Contacts:	SJB / CMA
Project Number:	W06753-08S
Scale: 1" = 50'	Date: 01-04-2024
Sheet Number	4