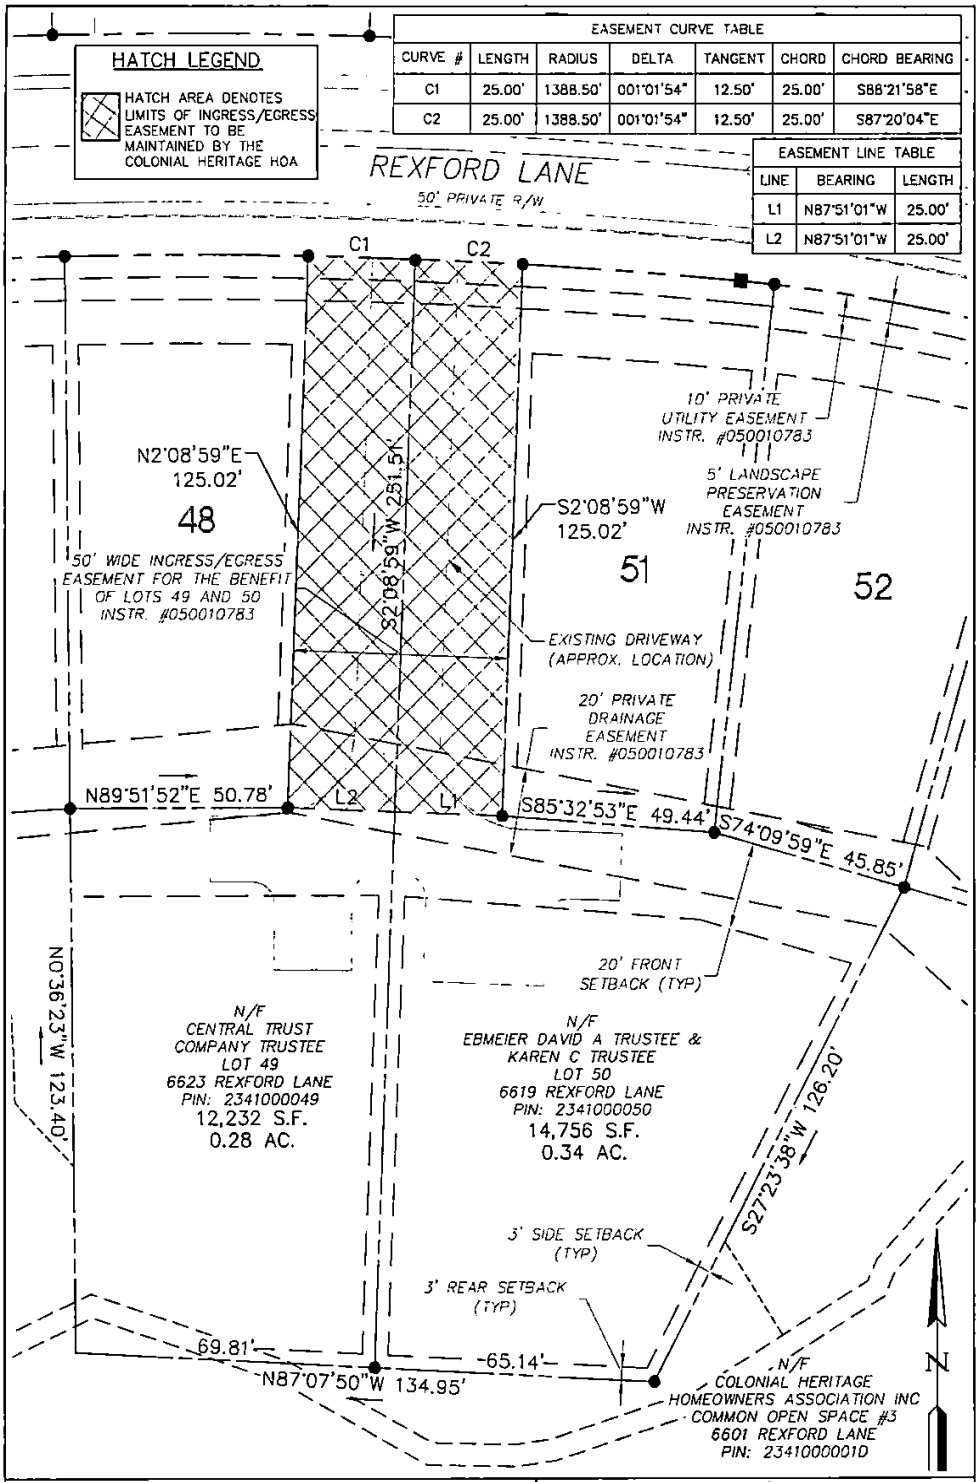


EXHIBIT C (LOTS 49 & 50)

COLONIAL HERITAGE
PHASE 1, SECTION 4

SHARED DRIVEWAY EXHIBITS

JAMES CITY COUNTY VIRGINIA

Project Contacts:	TRS	Scale:	1"=30'
Project Number:	8881-17	Date:	04/30/2026

AES CONSULTING ENGINEERS
5248 Olde Towne Road, Suite 1
Williamsburg, Virginia 23188
Phone: (757) 253-0040
www.aesva.com
Virginia | North Carolina | West Virginia

S:\JOBS\8881\17- Phase 1 Section 4\dwg\Exhibits\2026-04-29 Shared Access Exhibits\W8881\17_Shared Access Exhibit_C.dwg, 10/22/2026 3:23:26 PM, Rooker.Shurley