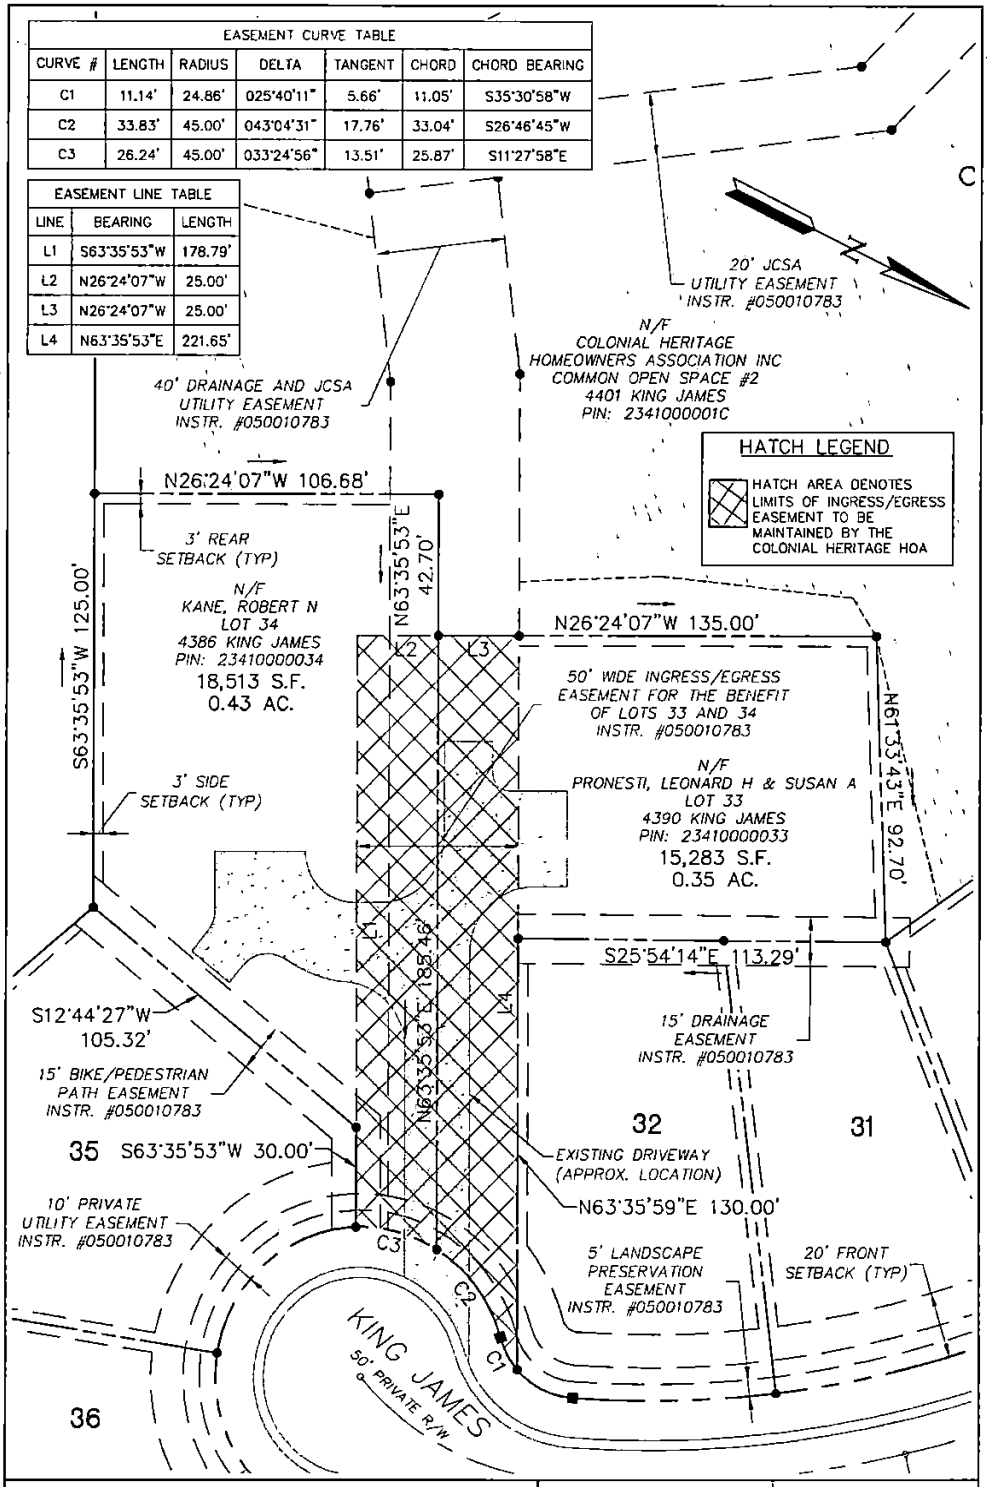


EXHIBIT B (LOTS 33 & 34)

COLONIAL HERITAGE PHASE 1, SECTION 4

SHARED DRIVEWAY EXHIBITS

JAMES CITY COUNTY VIRGINIA

Project Contacts:	TRS	Scale:	1"=40'
Project Number:	8881-17	Date:	04/30/2026

AES CONSULTING ENGINEERS
5248 Olde Towne Road, Suite 1
Williamsburg, Virginia 23188
Phone: (757) 253-0040
www.aesva.com
Virginia | North Carolina | West Virginia

S:\JOBS\8881\17- Phase 1 Section 4\dwg\Exhibits\2026-04-29 Shared Access Exhibits\W8881\17_Shared Access Exhibit_B.dwg, 8/4/2026 3:22:31 PM, Rooker.Shurley