JAN 08 1997 . 97 222

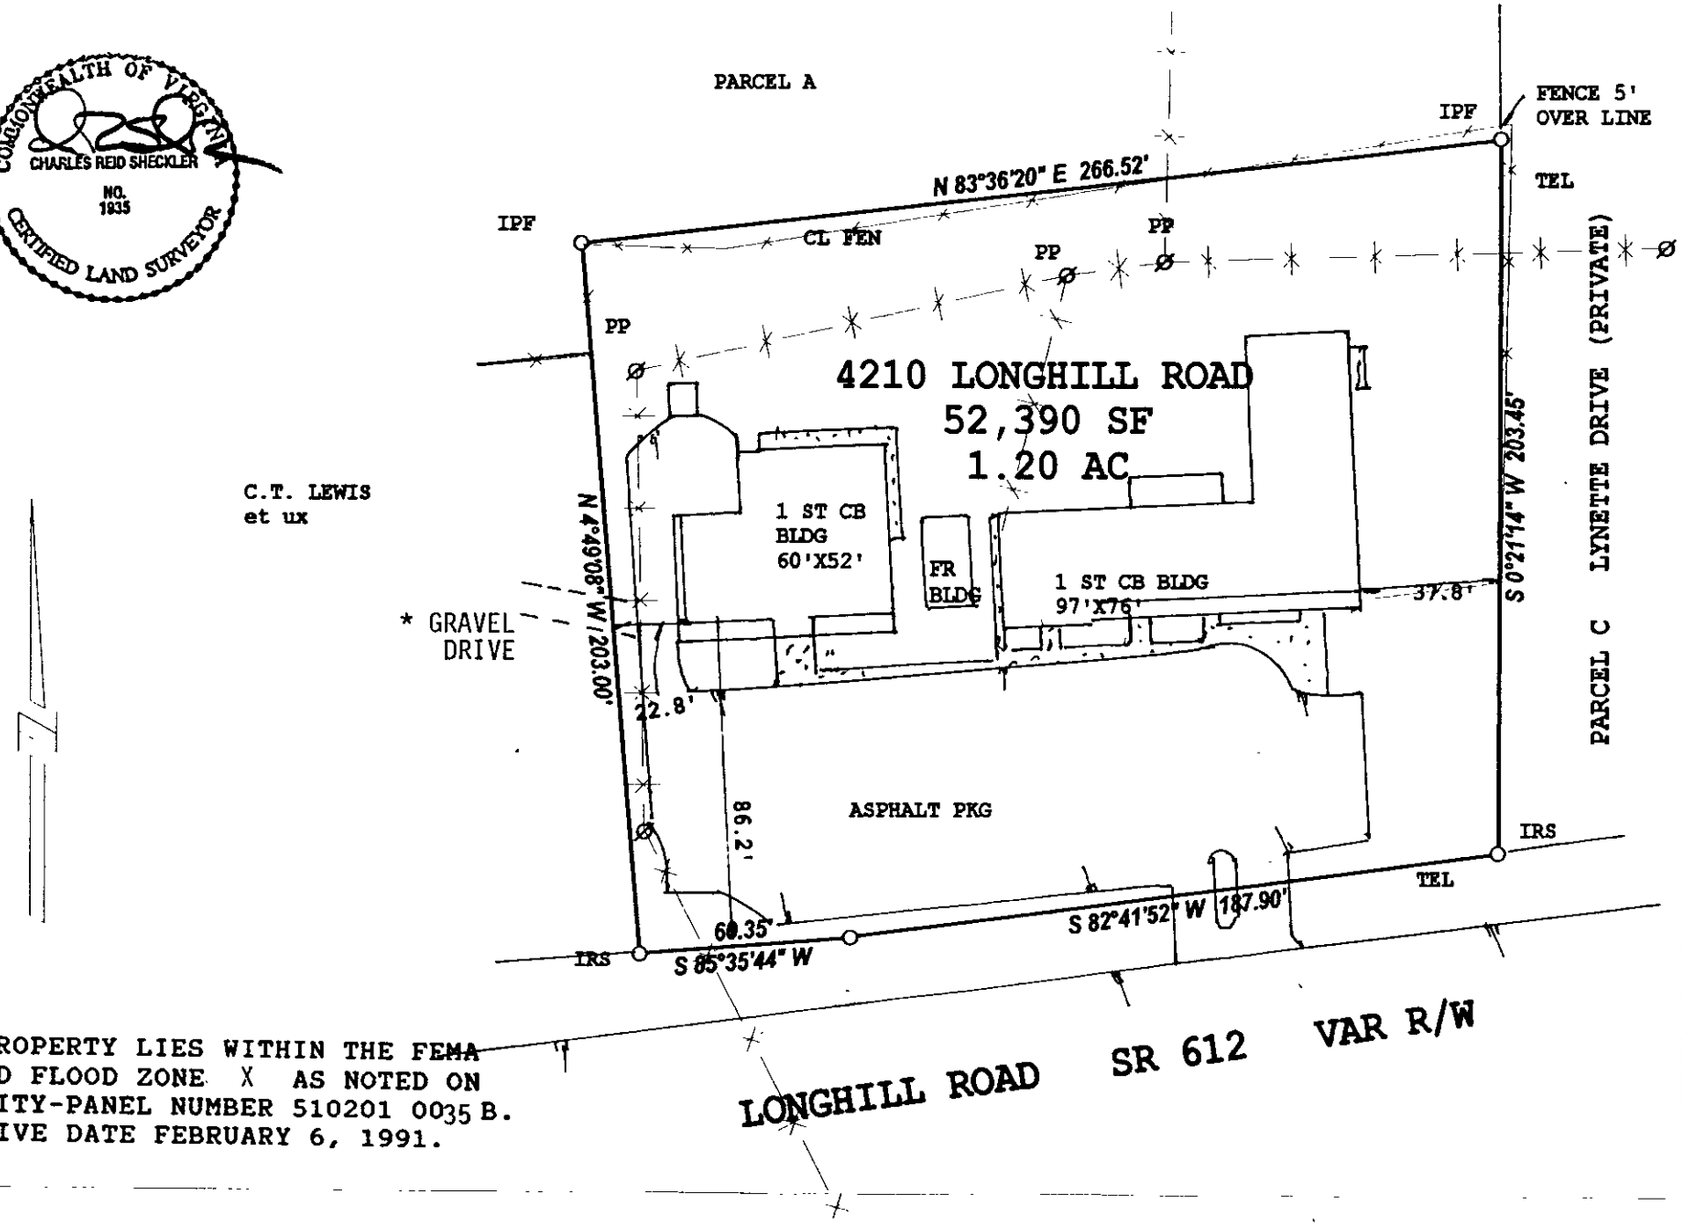

*THIS PROPERTY LIES WITHIN THE FEMA DEFINED FLOOD ZONE X AS NOTED ON COMMUNITY-PANEL NUMBER 510201 0035 B. EFFECTIVE DATE FEBRUARY 6, 1991.

THE WOODSON COMPANY 5251-18 JOHN TYLER HIGHWAY, #339, WILLIAMSBURG, VIRGINIA 23185 800-308-6443

PLAT OF SURVEY, A PARCEL CONTAINING 1.20 ACRES
FOR CONVEYANCE TO WILLIAMSBURG MONTESSORI SCHOOL
JAMES CITY COUNTY, VIRGINIA

SCALE 1"=50' *JO* 6842 *DATE* JANUARY 6, 1997 *REF:* DB194/181

55