
(59-2)(2-37)

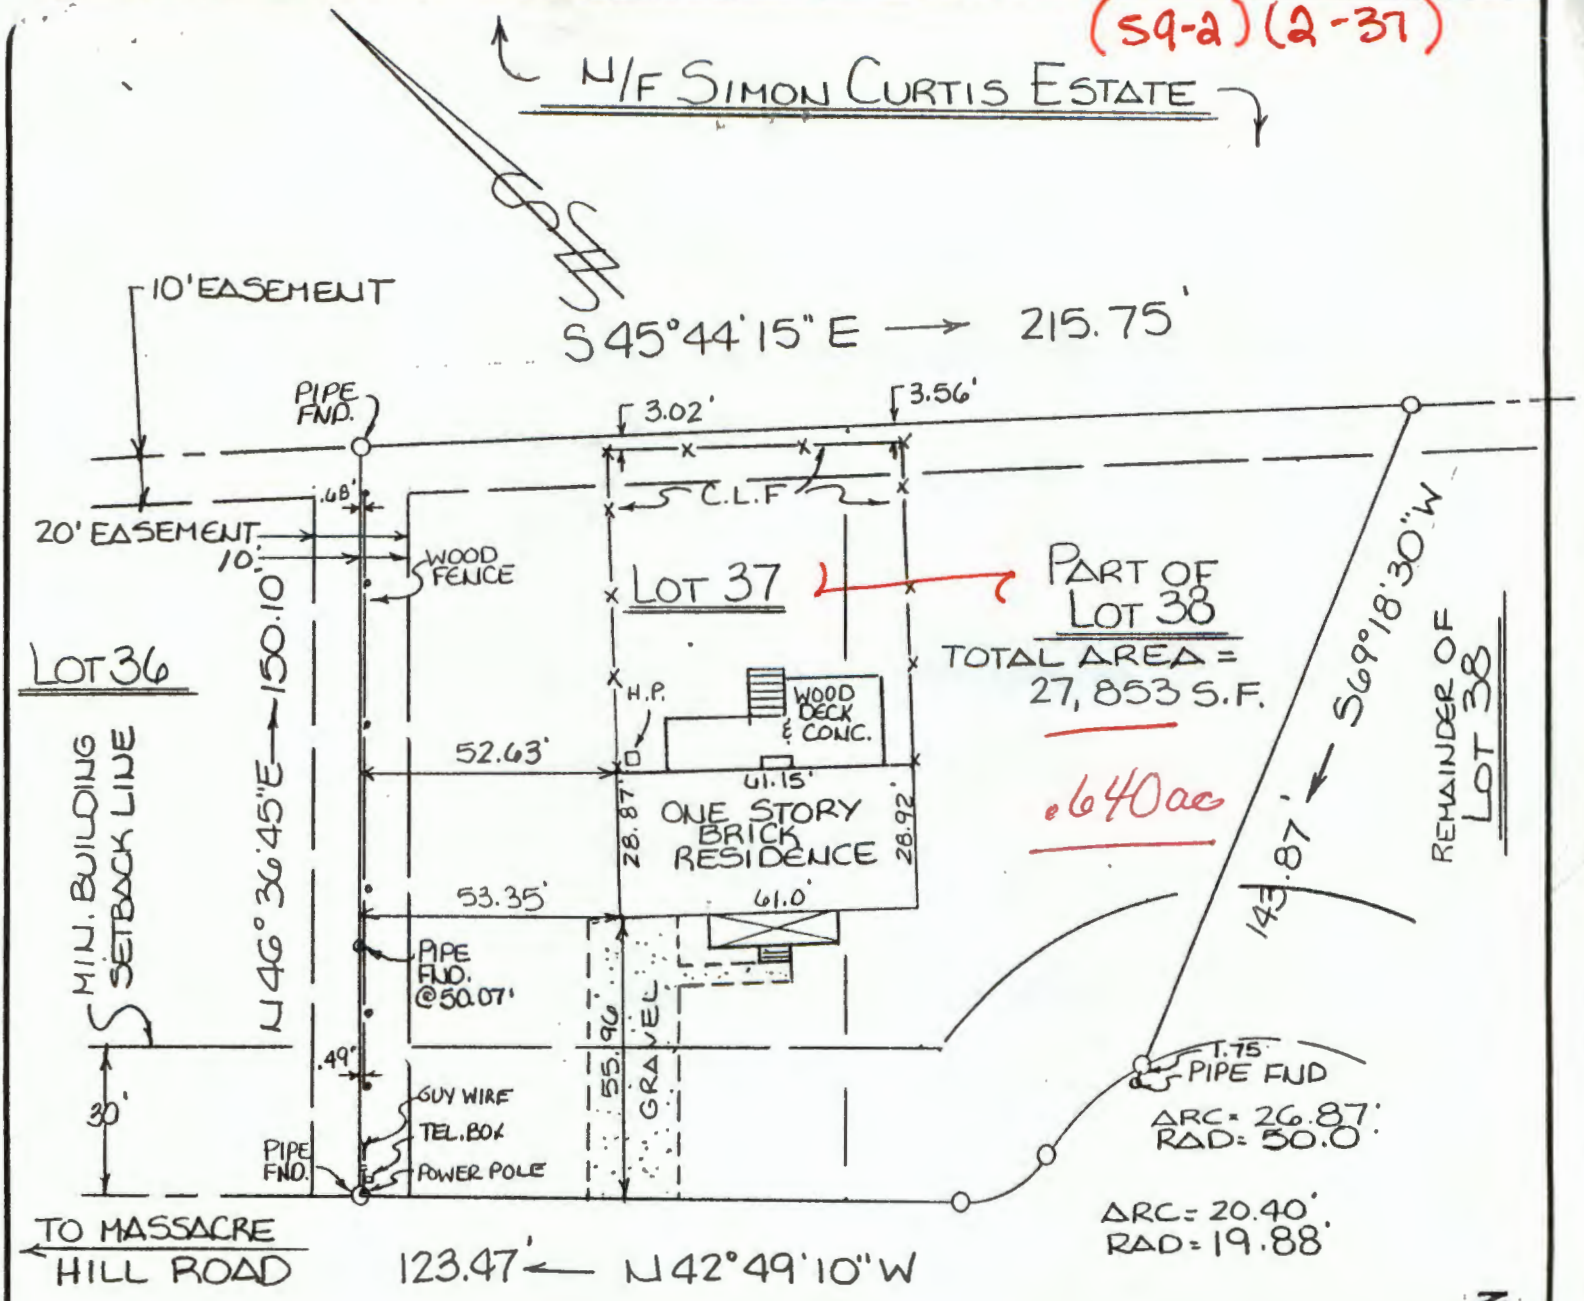

INDIAN CIRCLE
(50' R/W)

.64ac

NOV 15 66 0108

REFERENCE:
DB 127, PG. 446
PB 17, PG. 1
DB 115, PG. 235
DB 102, PG. 251—C & P EASEMENT
DB 67, PG. 139—VEPCO EASEMENT
DB 206, PGS. 326-327

NOTE: THIS PROPERTY IS NOT IN THE FEMA DEFINED FLOOD HAZARD ZONE. (ZONE X) #510201-0050-B
MAP INDEX DATE: 2/6/91

COMMONWEALTH OF VIRGINIA
ANDREW BECDUVARAKIS
No. 943
LAND SURVEYOR

MAPPED
MAY 9 2000
JAMES CITY COUNTY
REAL ESTATE ASSESSMENTS

TITLE NOTES
NOT FURNISHED

#149 INDIAN CIRCLE