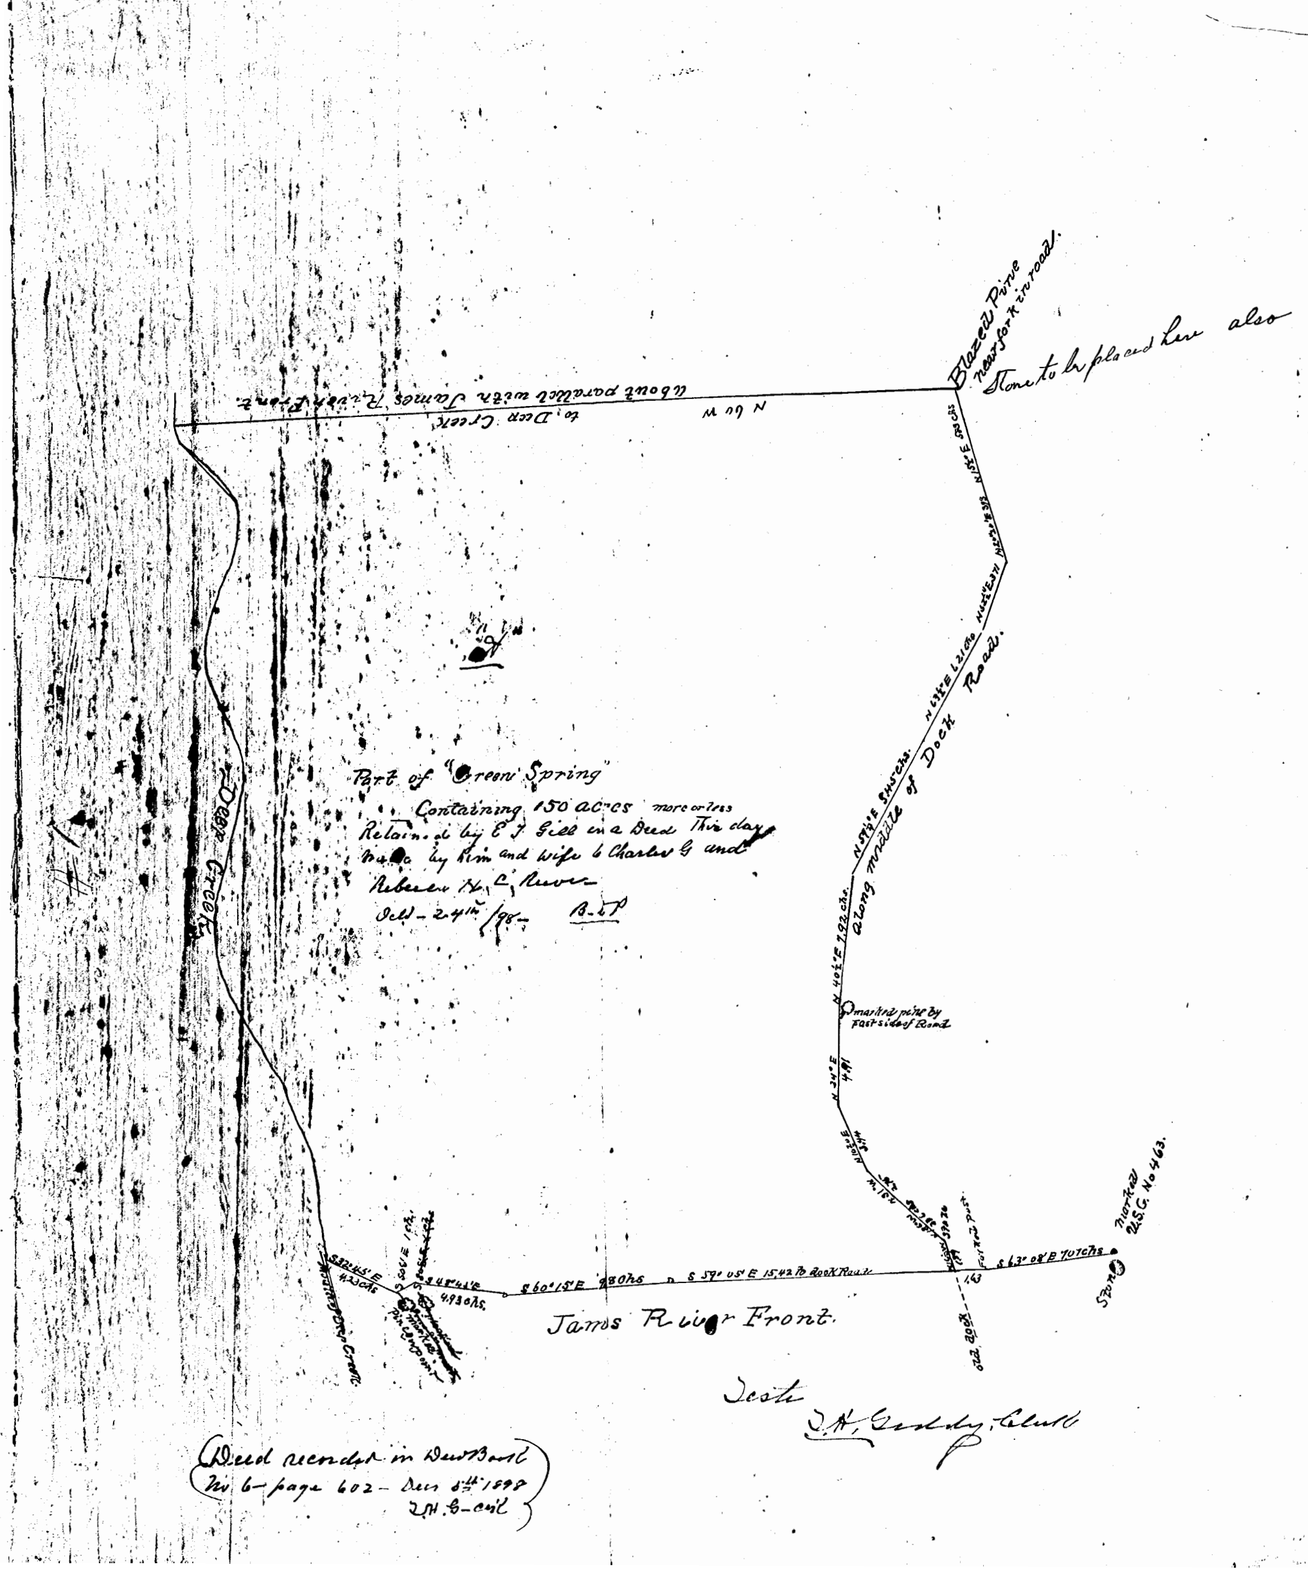

(Deed recorded in Deed Book No 6 - page 602 - Dec 8th 1898
J.H. G-Clk)

1 - (1)

Survey and Plat

Survey and plat of a tract of land in Powhatan Township James City Co Va near Diascund Depot charged to W. L. Geddin
Survey begins at a certain oak stub with three chops on the road leading from Diascund Depot to Diascund Bridge This point is also designated by a stone The course is thence along the road leading to Diascund Bridge to Sta marked 6 on the plat thence N 76° E 9.47 along the line of fence which separates this tract from the Edwards estate to a f and a hickory near the gate on the road leading by and through the Edwards tract thence by the courses marked on the plat the line being designated by chopped trees to a certain cornerpine at Sta 15 thence South 66½ W to the commencement and find the tract to contain (as calculated by Traverse Table) 4 3 19/100 acres

J. W. Hammond
County Surveyor
James City Co Va
April 1891

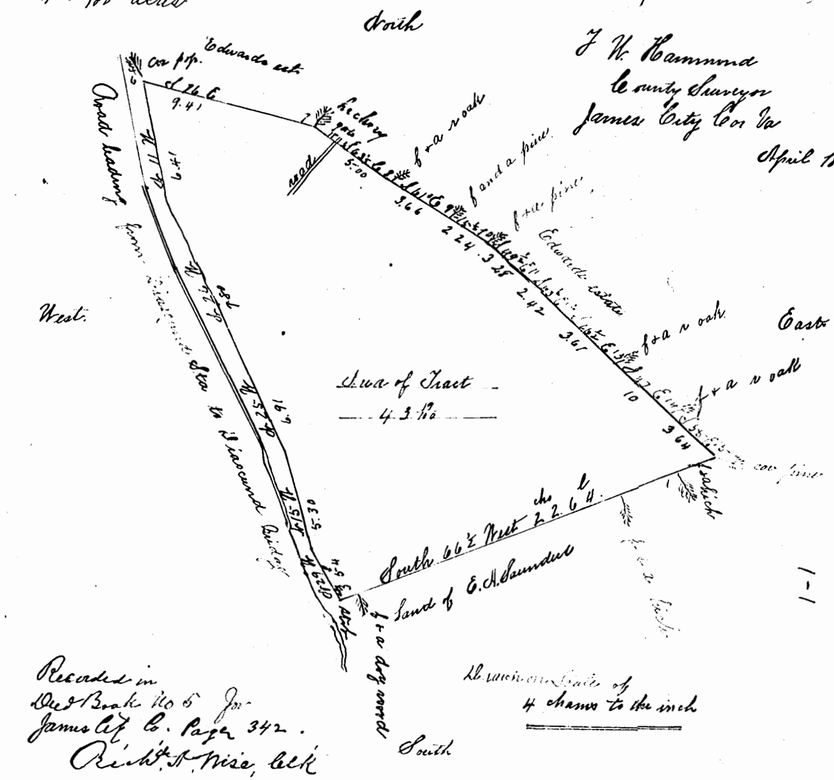

Recorded in Deed Book No 5 Jno James City Co. Page 342.
Richd. A. Rice, Clk

(Deed recorded in Book No 6 - page 646-47
January 23-1899
J.H. G-Clk)

Scale
J. H. Geddy, Clerk