PLAT
Showing Borrow Pits
To be acquired near Diascund.
Scale 1 inch = 200 feet

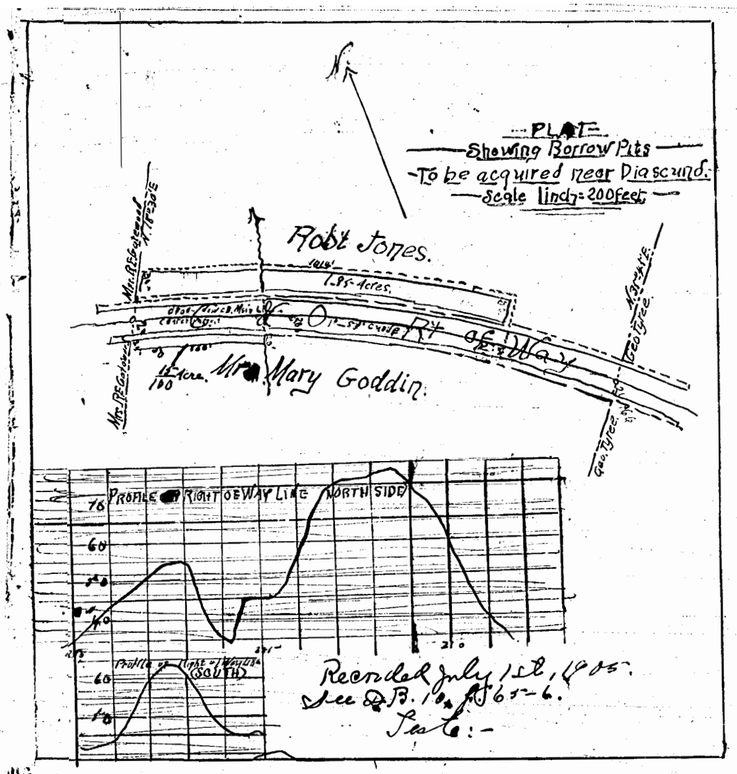

Recorded July 1st, 1905.
See D.B. 10, pp. 64-6.
Teste:-

C. & O. RY.
RIGHT-OF-WAY TO BE ACQUIRED FROM
TEMPERANCE INDUSTRIAL INSTITUTE, INC.
JAMES CITY CO. VA.
Scale 1" = 200'.

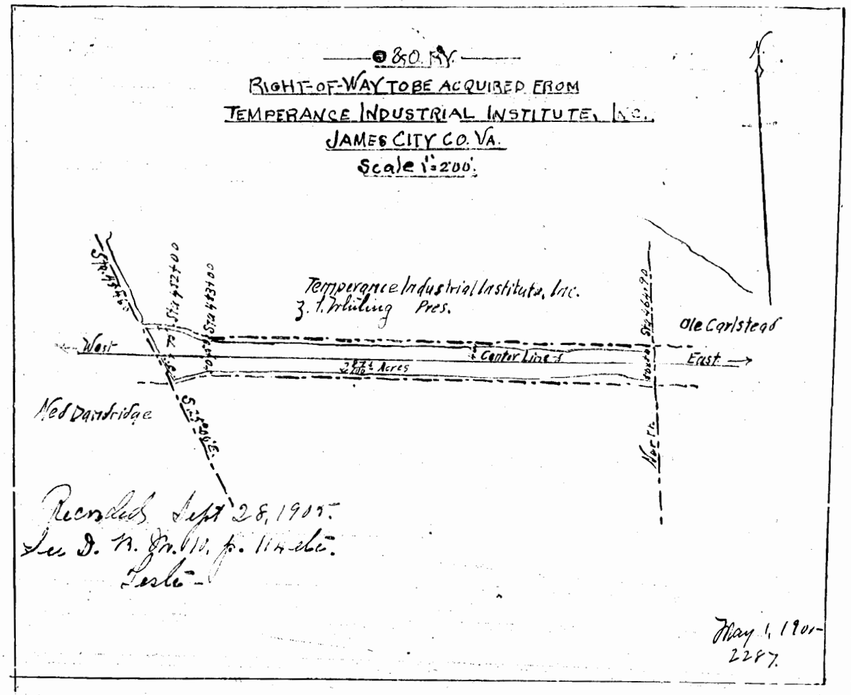

Recorded Sept 28, 1905.
See D. B. 10, p. 114 etc.
Teste:-

May 1, 1905
2287.

C. & O. RY.
Right of Way to be acquired from
J. M. Jennings
James City Co., Va.
Scale 1" = 200

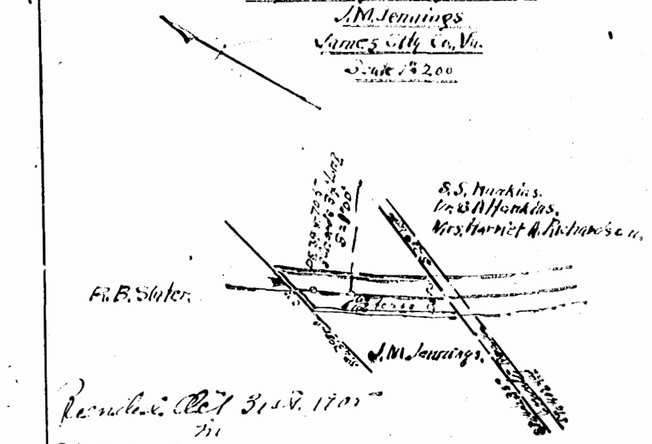

Recorded Oct 31st, 1905
in
D.B. No. 10, pages 144.
Teste:
Clerk.

C. & O. RY.
Right-of-Way to be acquired from
F. W. Sanford
James City Co. Va.
Scale 1" = 200'

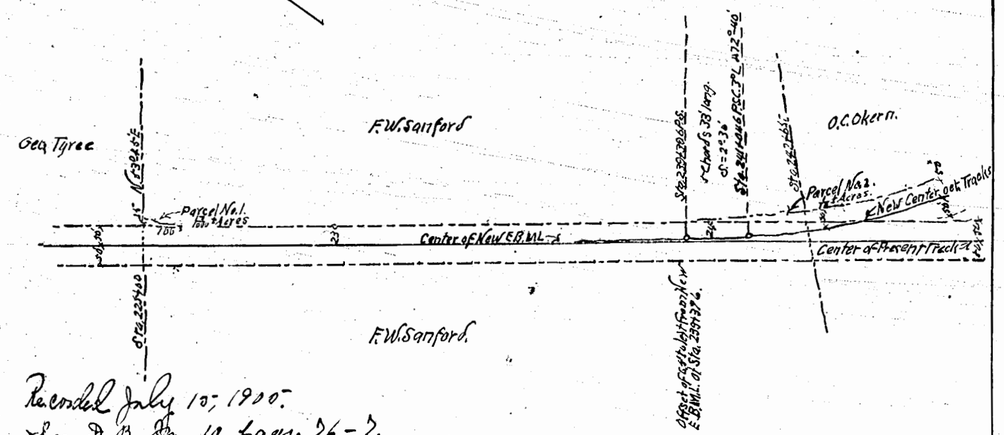

Recorded July 10, 1905.
See D.B. No. 10, pages 96-7.
Teste:-

May 12, 1905
2287.

C. & O. RY.
Right-of-Way to be acquired from
C. H. & H. N. Martin.
James City Co. Va.
Scale 1" = 200'

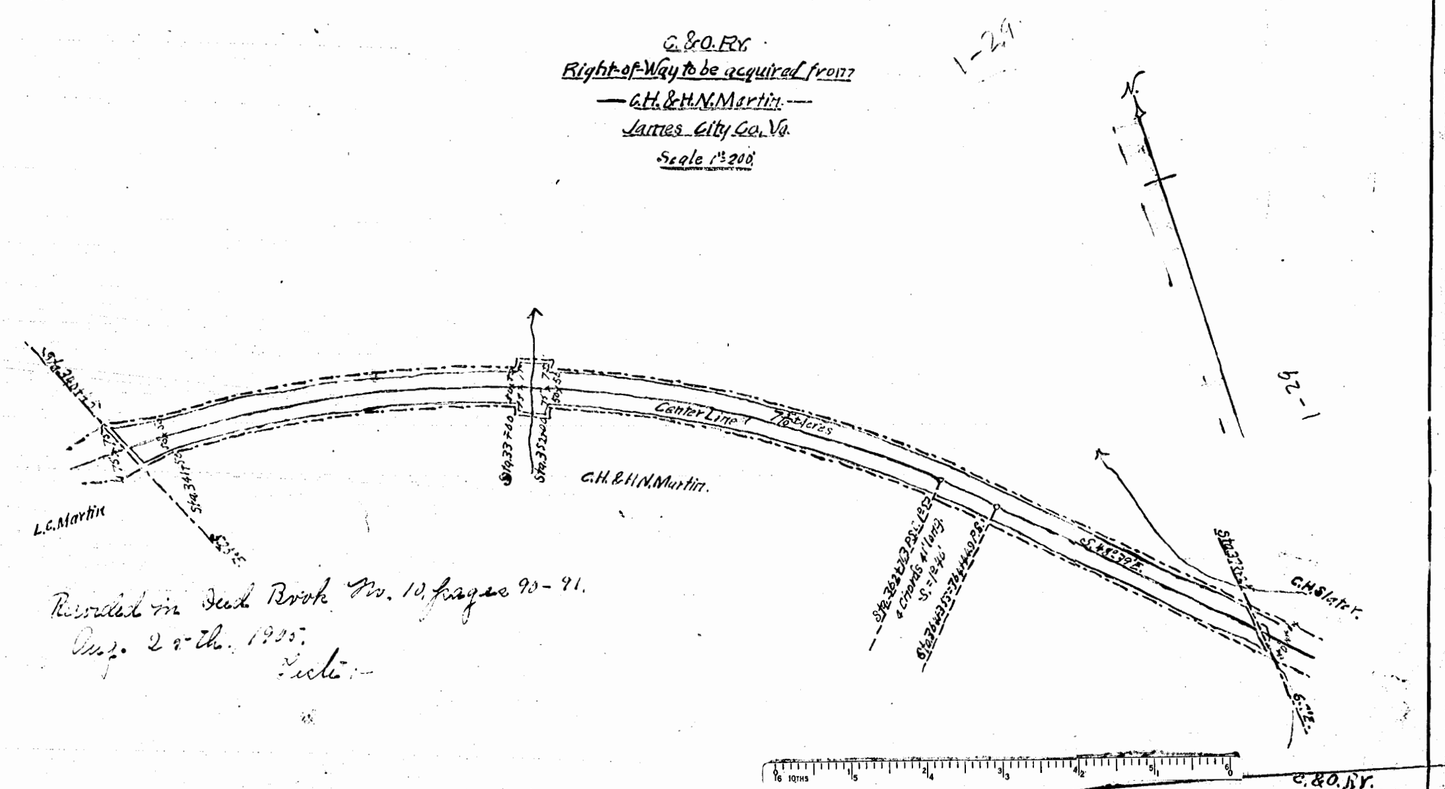

Recorded in Deed Book No. 10, pages 90-91.
Aug. 27th, 1905.
Teste:-

C. & O. RY.
May 12, 1905