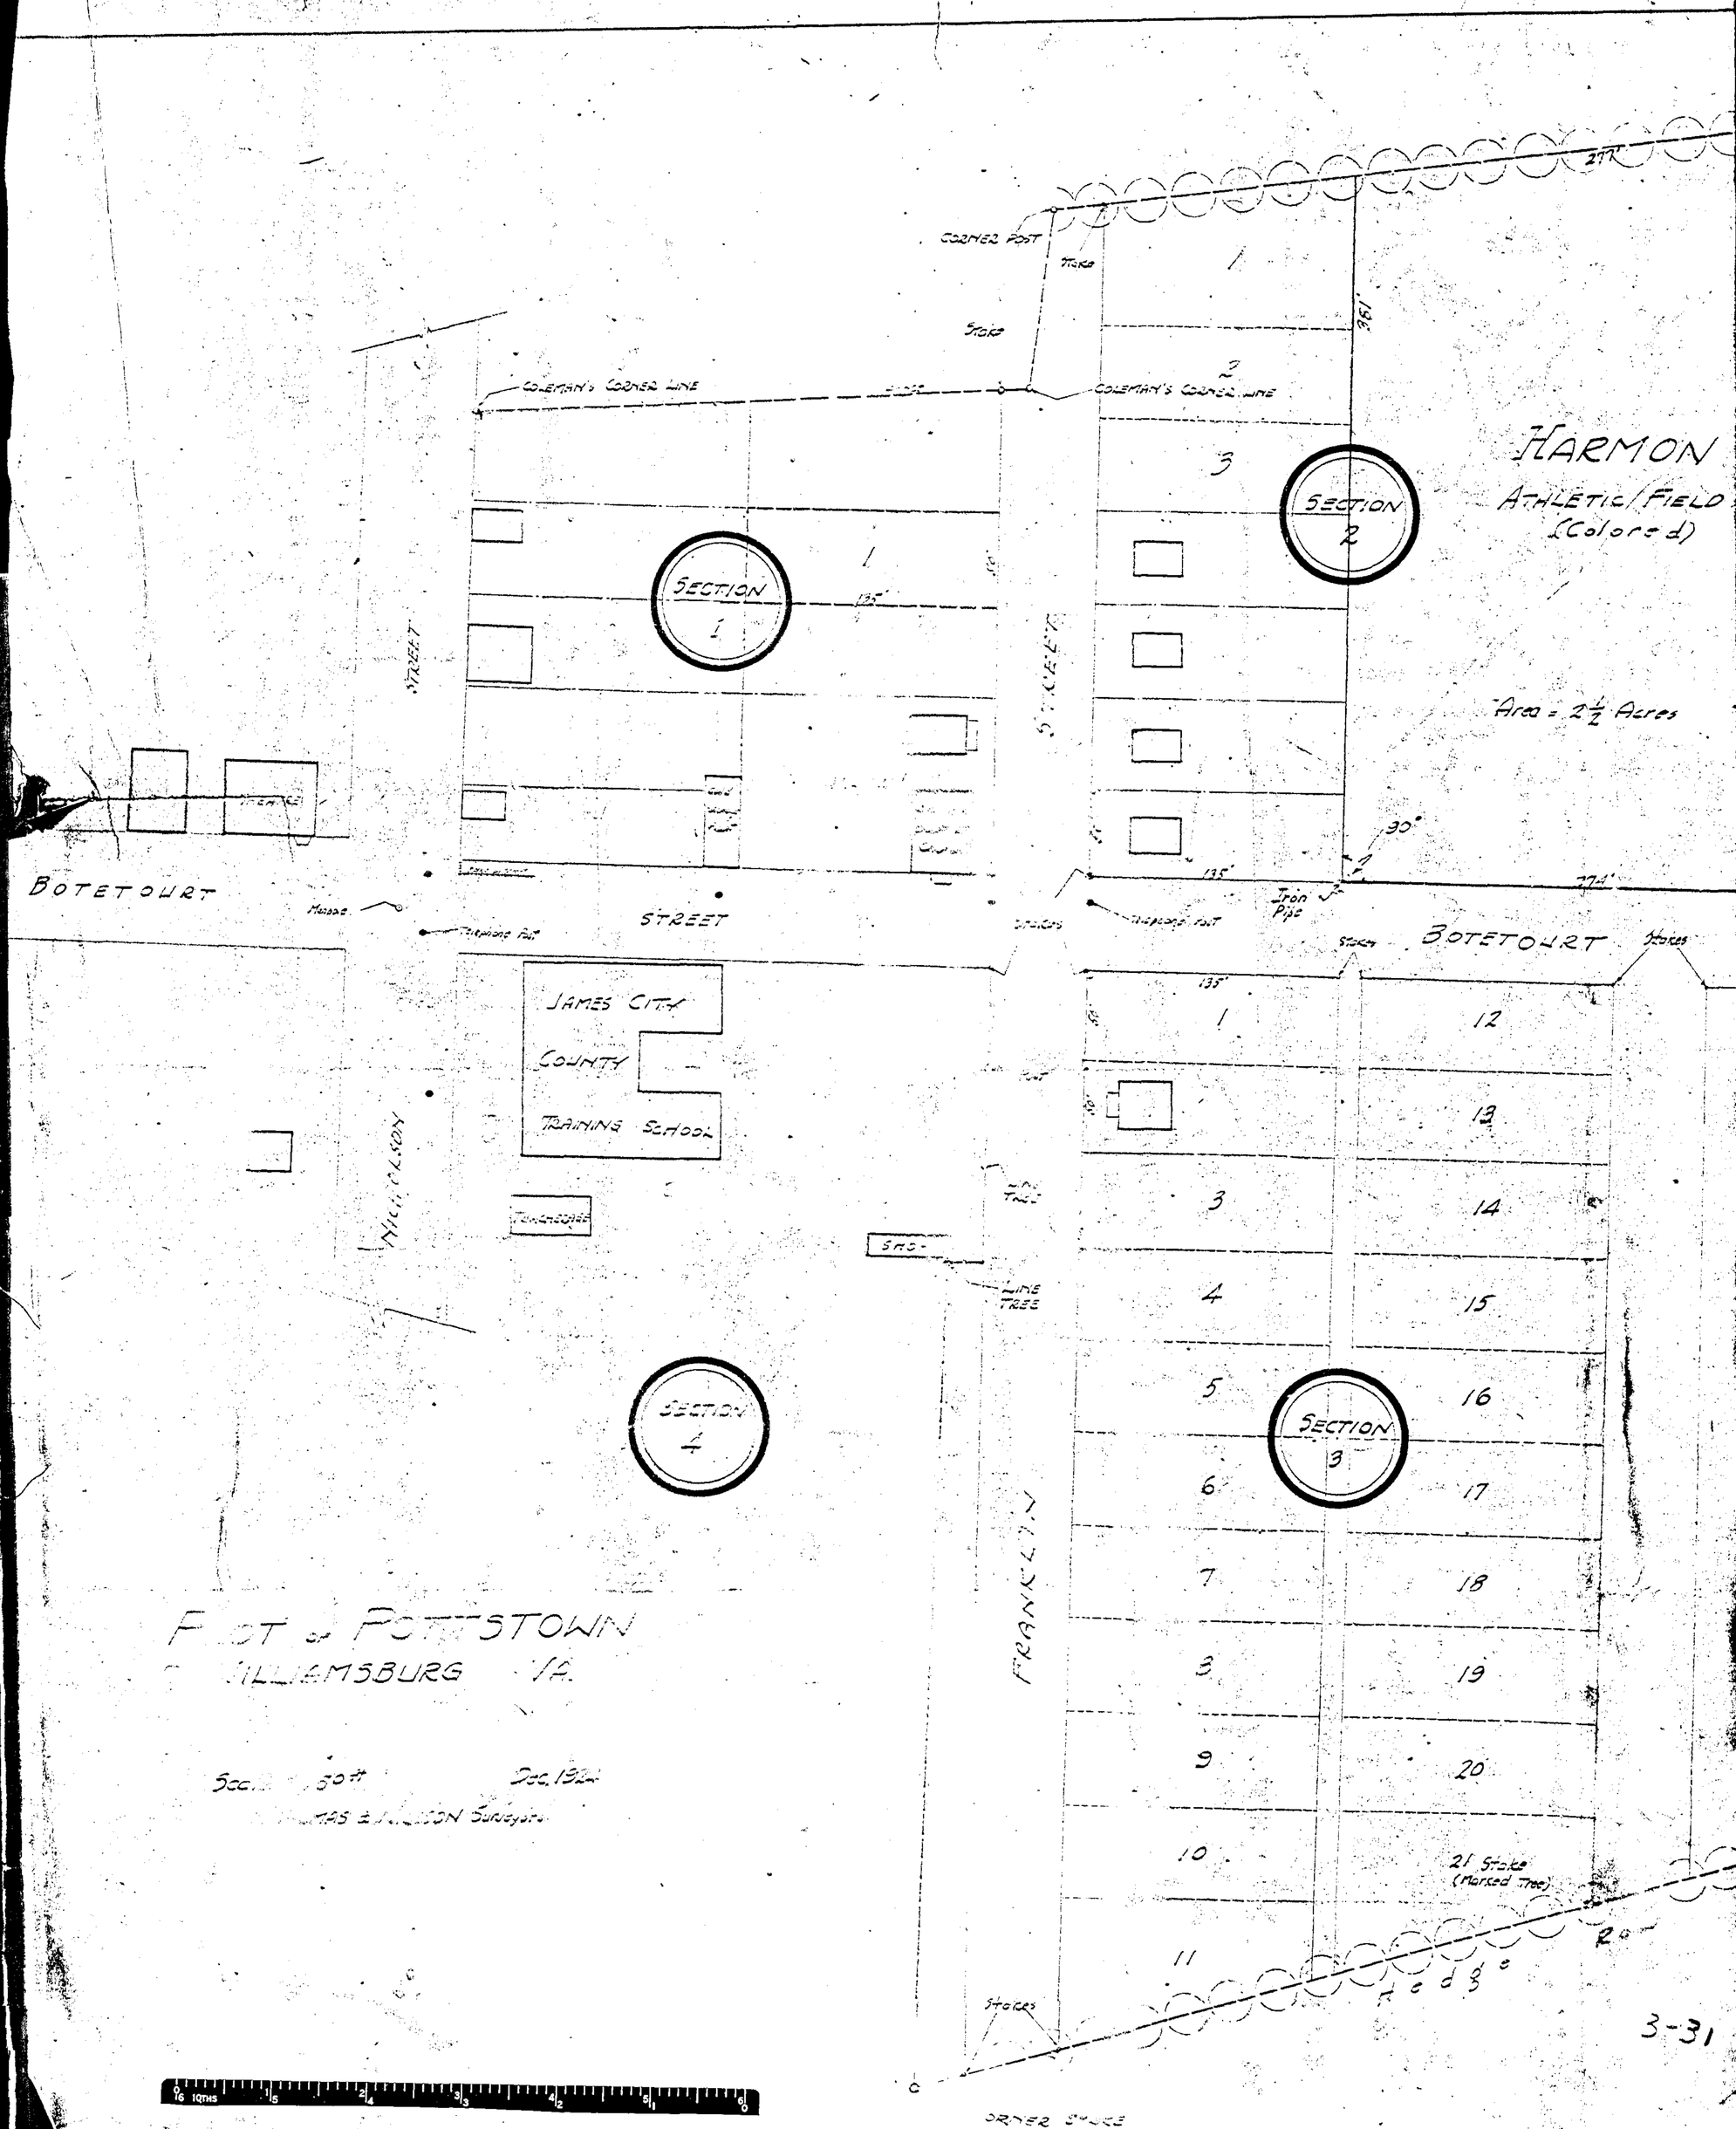
HARMON
ATHLETIC FIELD
(Colored)
Area = 2½ Acres
SECTION 1
SECTION 2
SECTION 3
SECTION 4
COLEMAN'S CORNER LINE
COLEMAN'S CORNER LINE
CORNER POST
Stake
Stake
297'
361'
135'
135'
90°
274'
Iron Pipe
Telephone Post
Telephone Post
House
BOTETOURT STREET
BOTETOURT
STREET
STREET
FRANKLIN
JAMES CITY COUNTY TRAINING SCHOOL
Tuskegee
Stakes
Stakes
Stake
Line Tree
Stakes
21 Stake (Marked Tree)
Road
ORDER STAKE
3-31
PLOT OF POTTSTOWN
WILLIAMSBURG VA.
Scale 50 ft
Dec. 1924
THAS E. WILSON Surveyor