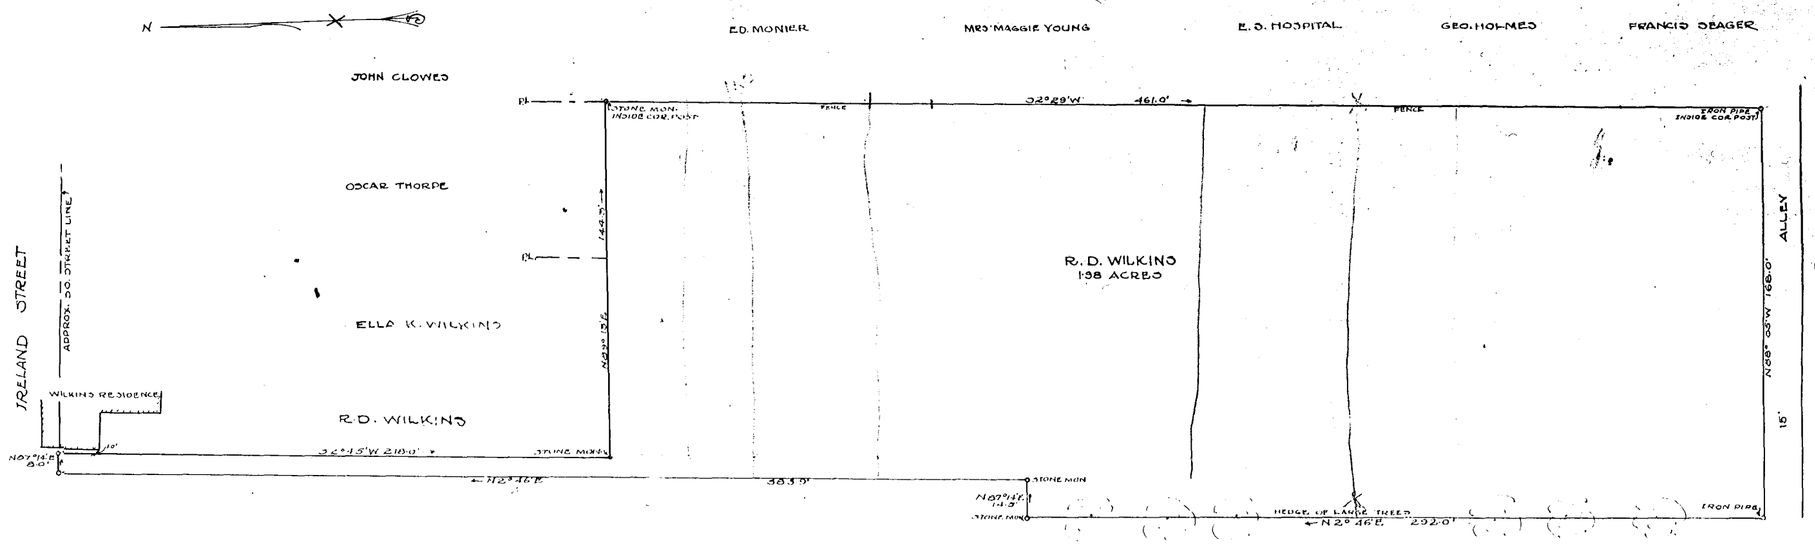

GEORGE ROLLO SUBDIVISION

PLAT SHOWING PORTION OF THE R.D. WILKINS PROPERTY SITUATED IN WILLIAMSBURG JAMES CITY COUNTY VIRGINIA SURVEYED 1932, 1933, 1934

SCALE 1" = 100'

V.P. McMANUS
WILLIAMSBURG VA

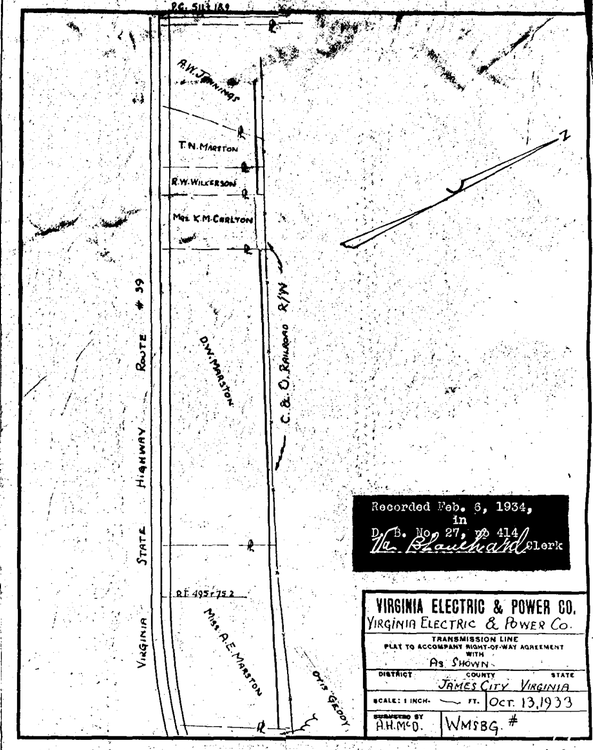

Recorded Feb. 6, 1934, in D. B. No 27, pp 414 Va. Blanchard Clerk

VIRGINIA ELECTRIC & POWER CO.
Virginia Electric & Power Co.
TRANSMISSION LINE
PLAT TO ACCOMPANY RIGHT-OF-WAY AGREEMENT WITH
As Shown
DISTRICT — COUNTY — STATE
James City Virginia
SCALE: 1 INCH = — FT. — Oct. 13, 1933
DRAWN BY A.H.McD. — WM186 #

Recorded Jany. 15, 1934 in D. B. No. 15, pp 529-30- Va Blanchard Clerk

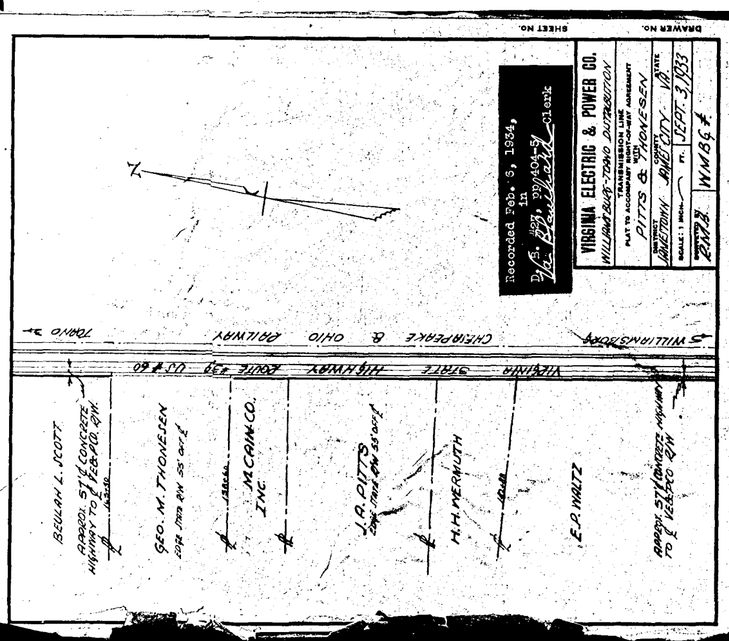

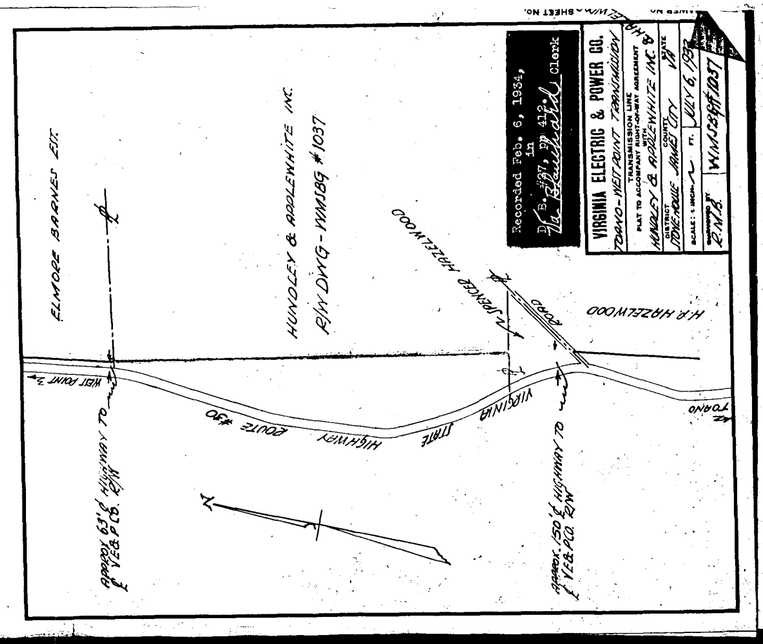

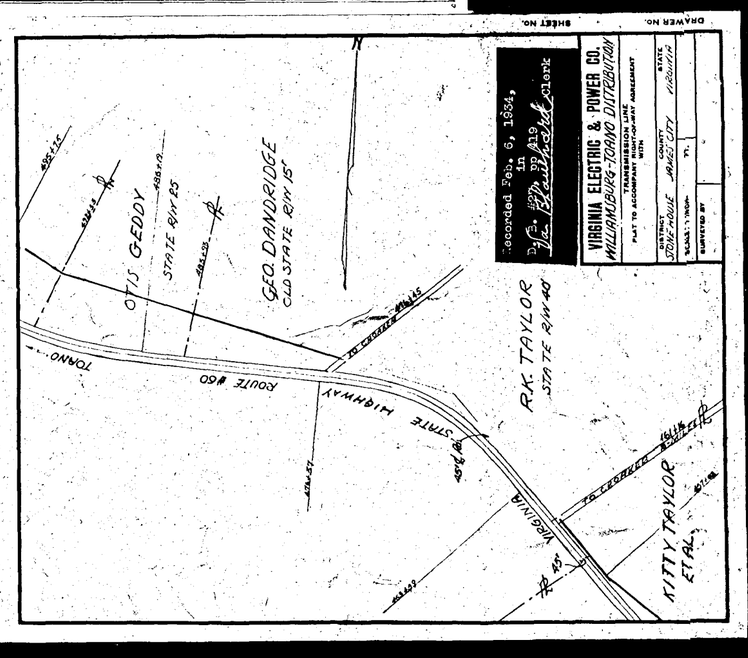

6-11