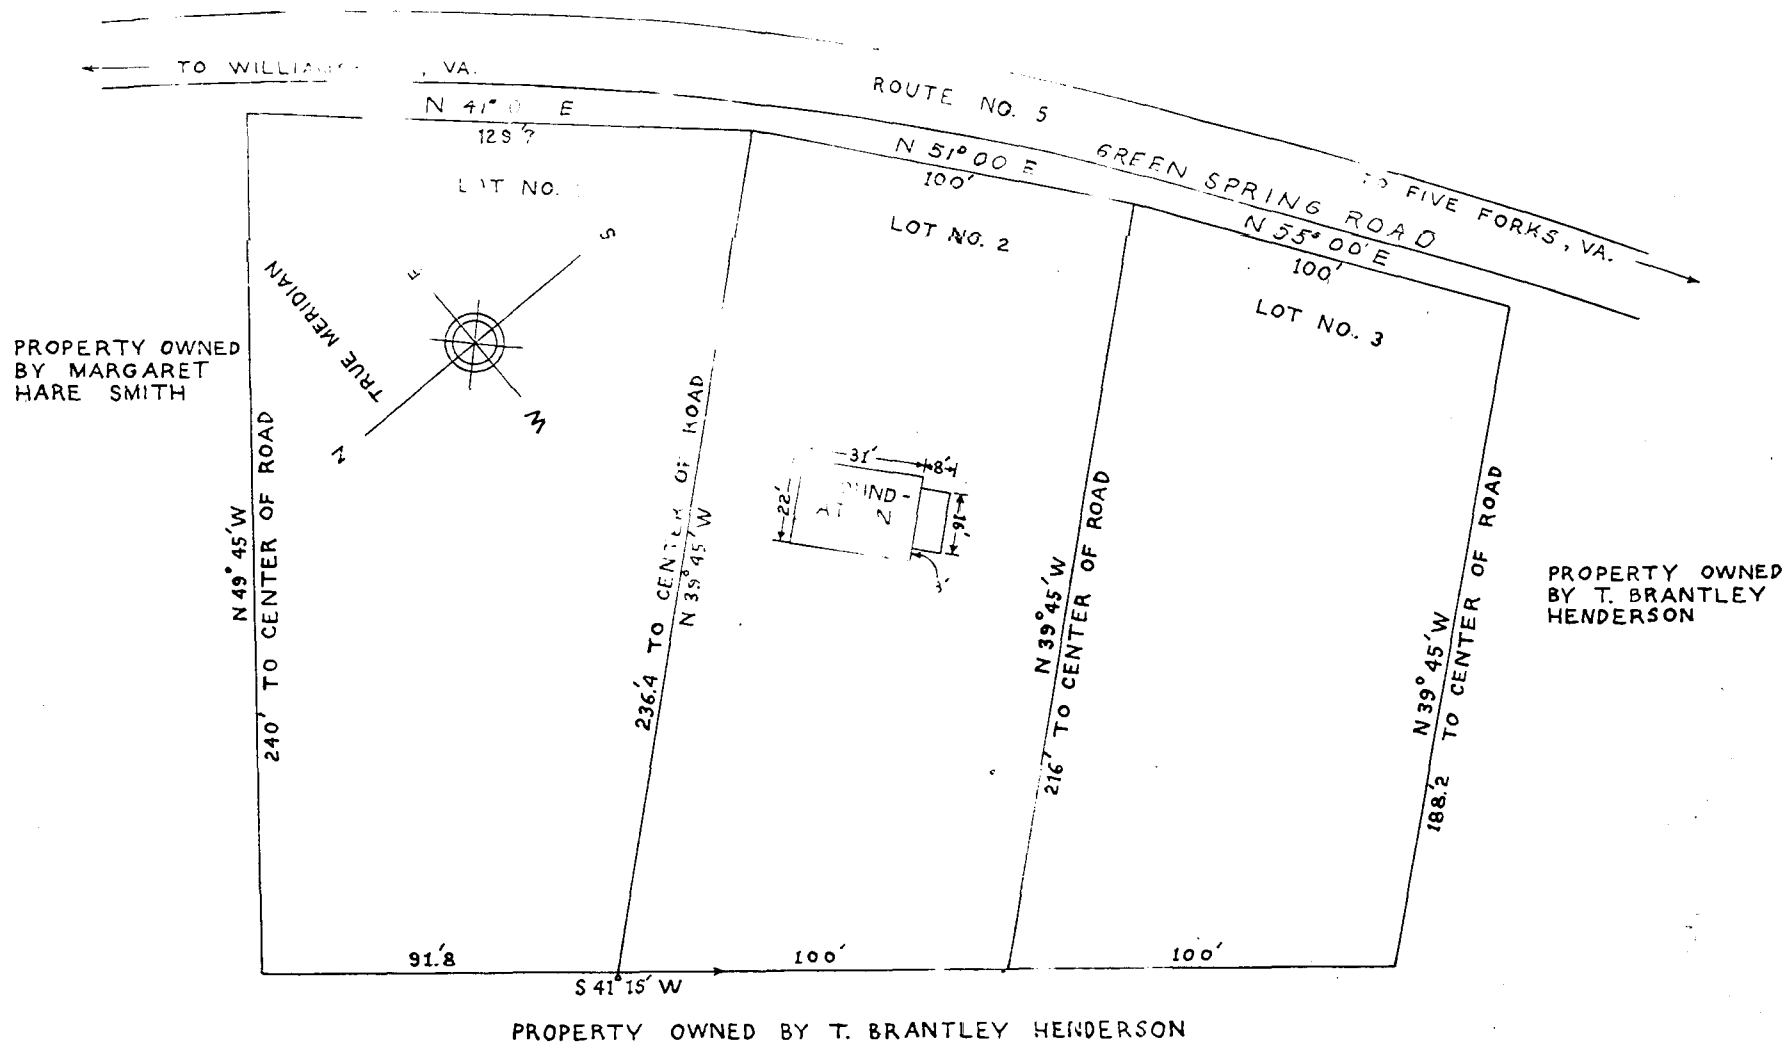

PLOT OF T. BRANTLEY HENDERSON'S LOTS NOS. 1, 2, AND 3, WHICH ARE LOCATED ON ROUTE 5 IN JAMES CITY COUNTY, VA. SAID LOTS ARE THREE AND TWO TENTHS MILES FROM WILLIAMSBURG'S COURTHOUSE AND ONE AND ONE TENTH MILE FROM FIVE FORKS, VA. I MADE A TRANSIT SURVEY OF THE LOTS ON THE GROUND AND MEASURED THE DISTANCES AND ANGLES. EACH CORNER OF THE LOTS IS MARKED BY AN IRON PIPE. THERE IS NO PHYSICAL EVIDENCE OF BOUNDARIES. ALL BEARINGS REFER TO TRUE MERIDIAN. AREA = 1.5 ACRES.
SCALE 1" = 30'.

APRIL 1, 1941.
CHARLES D. GREGORY, SURVEYOR.

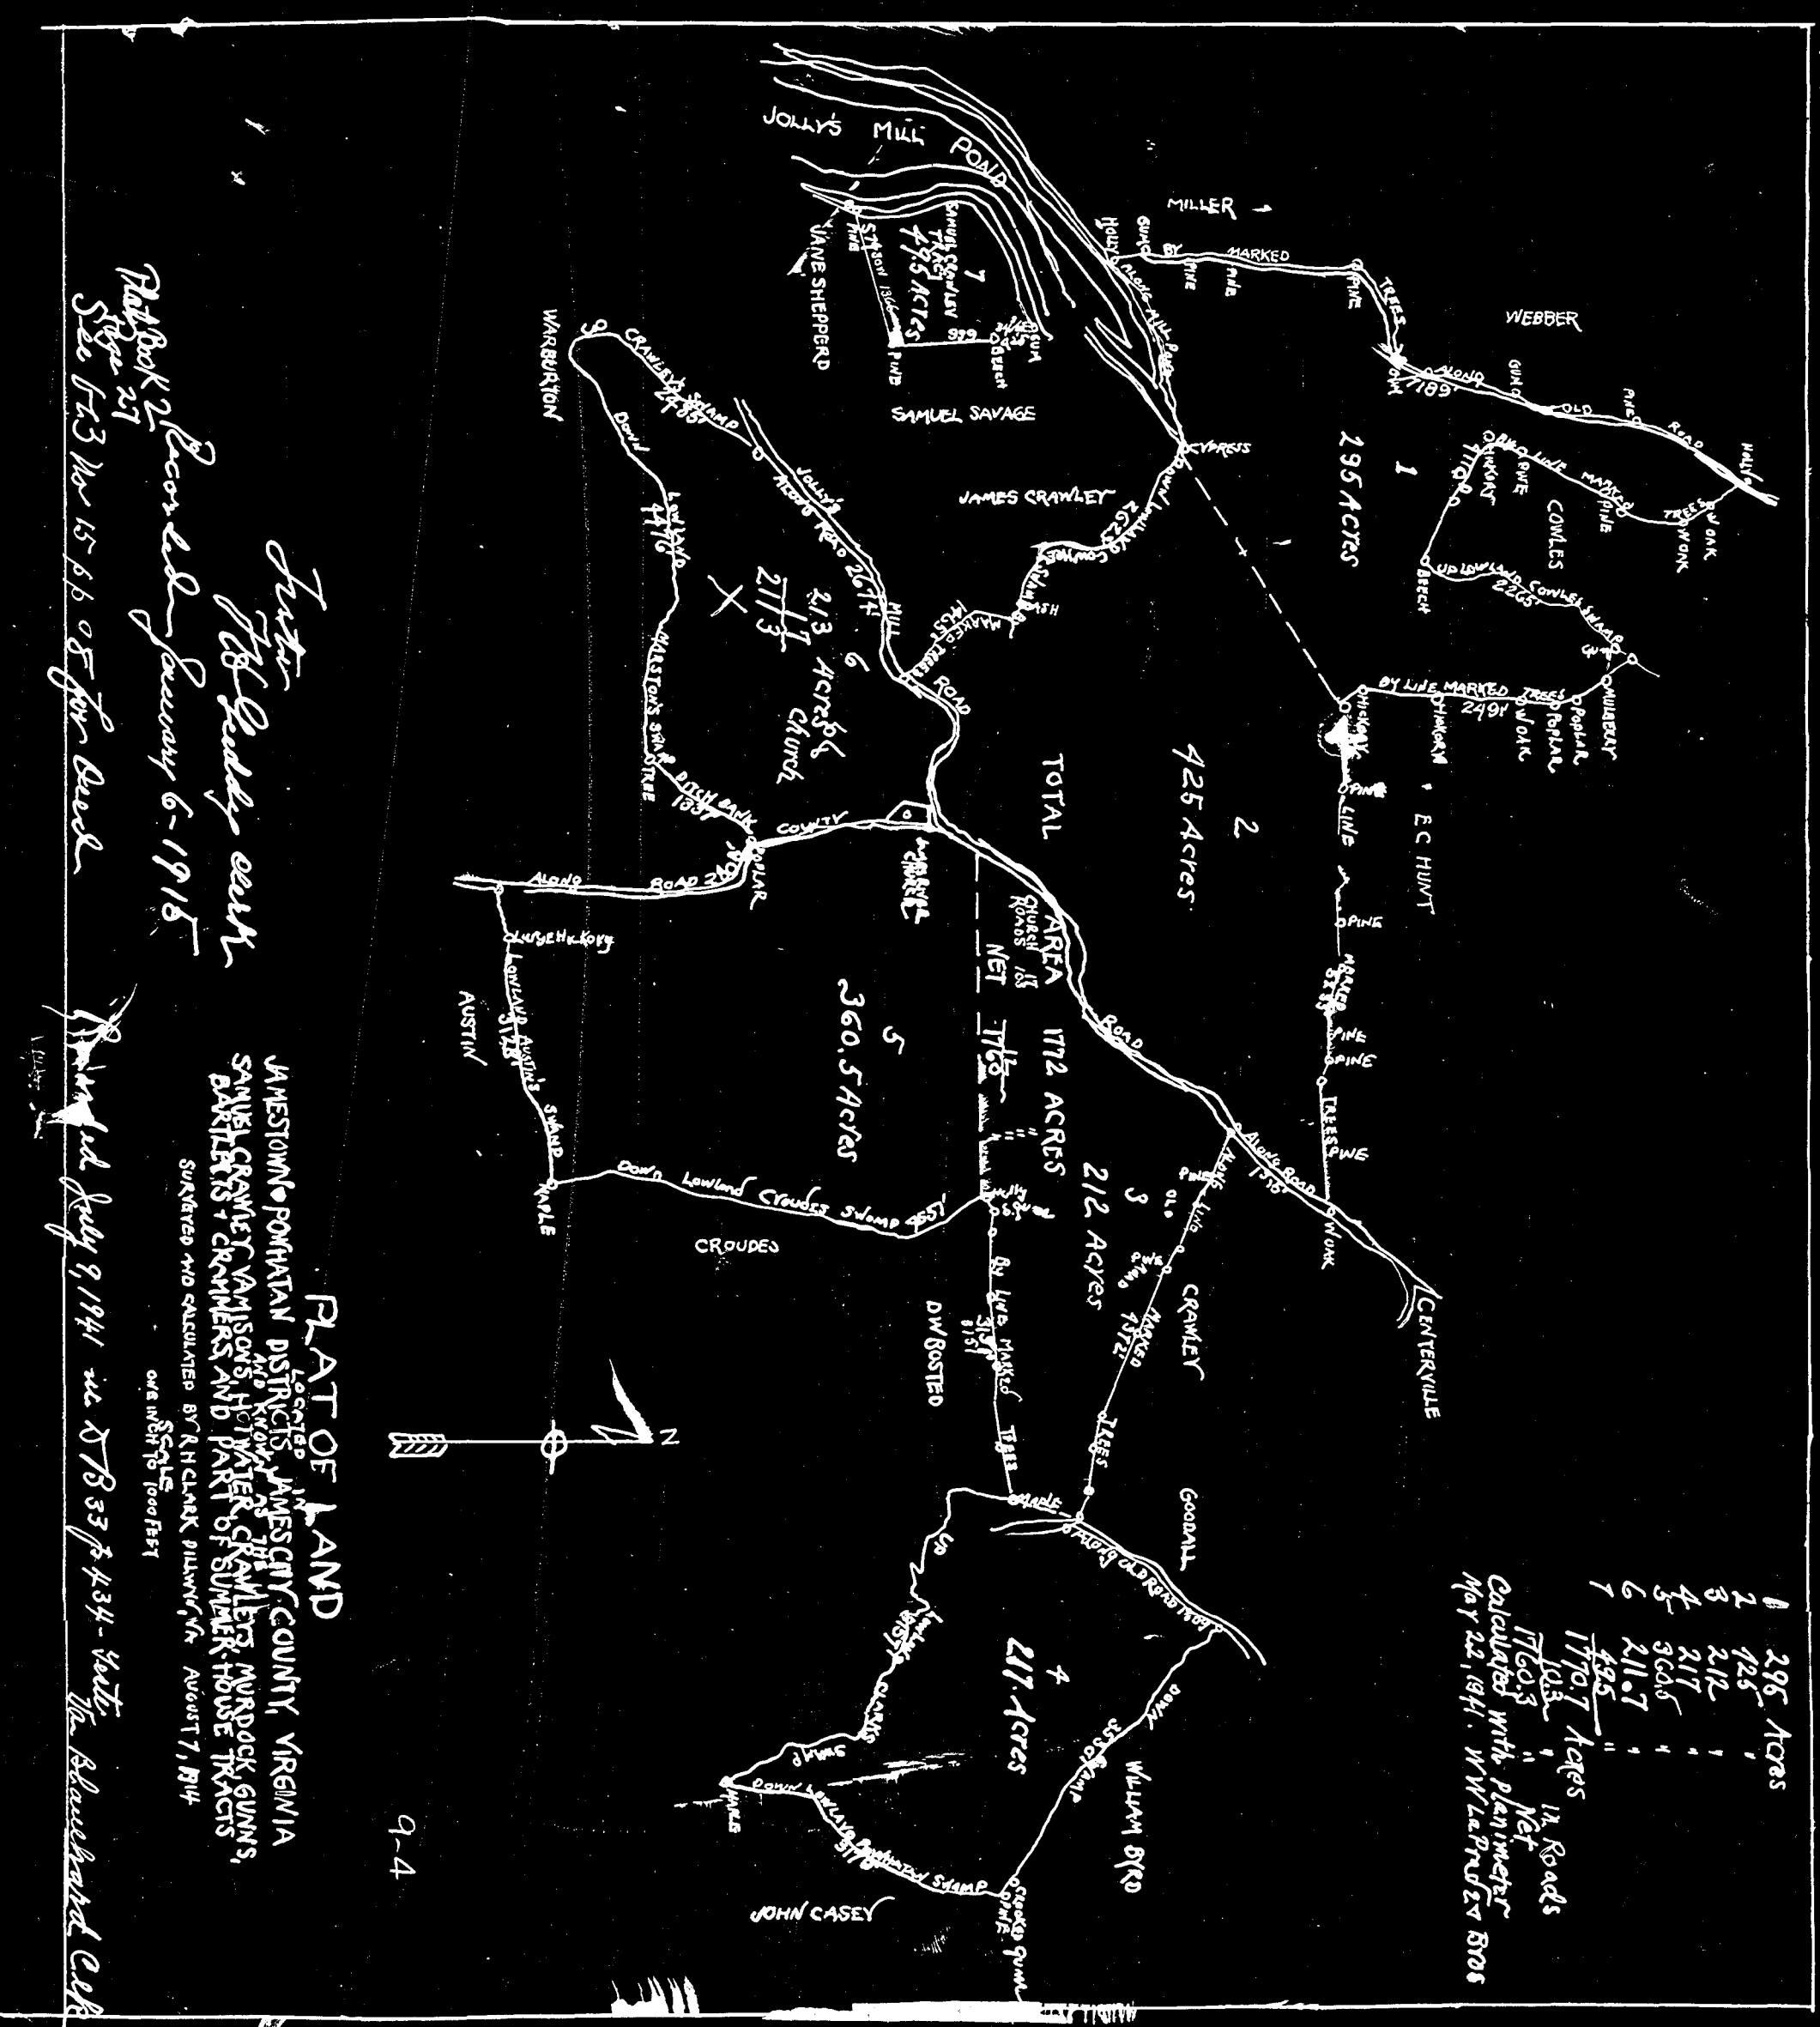

9-4