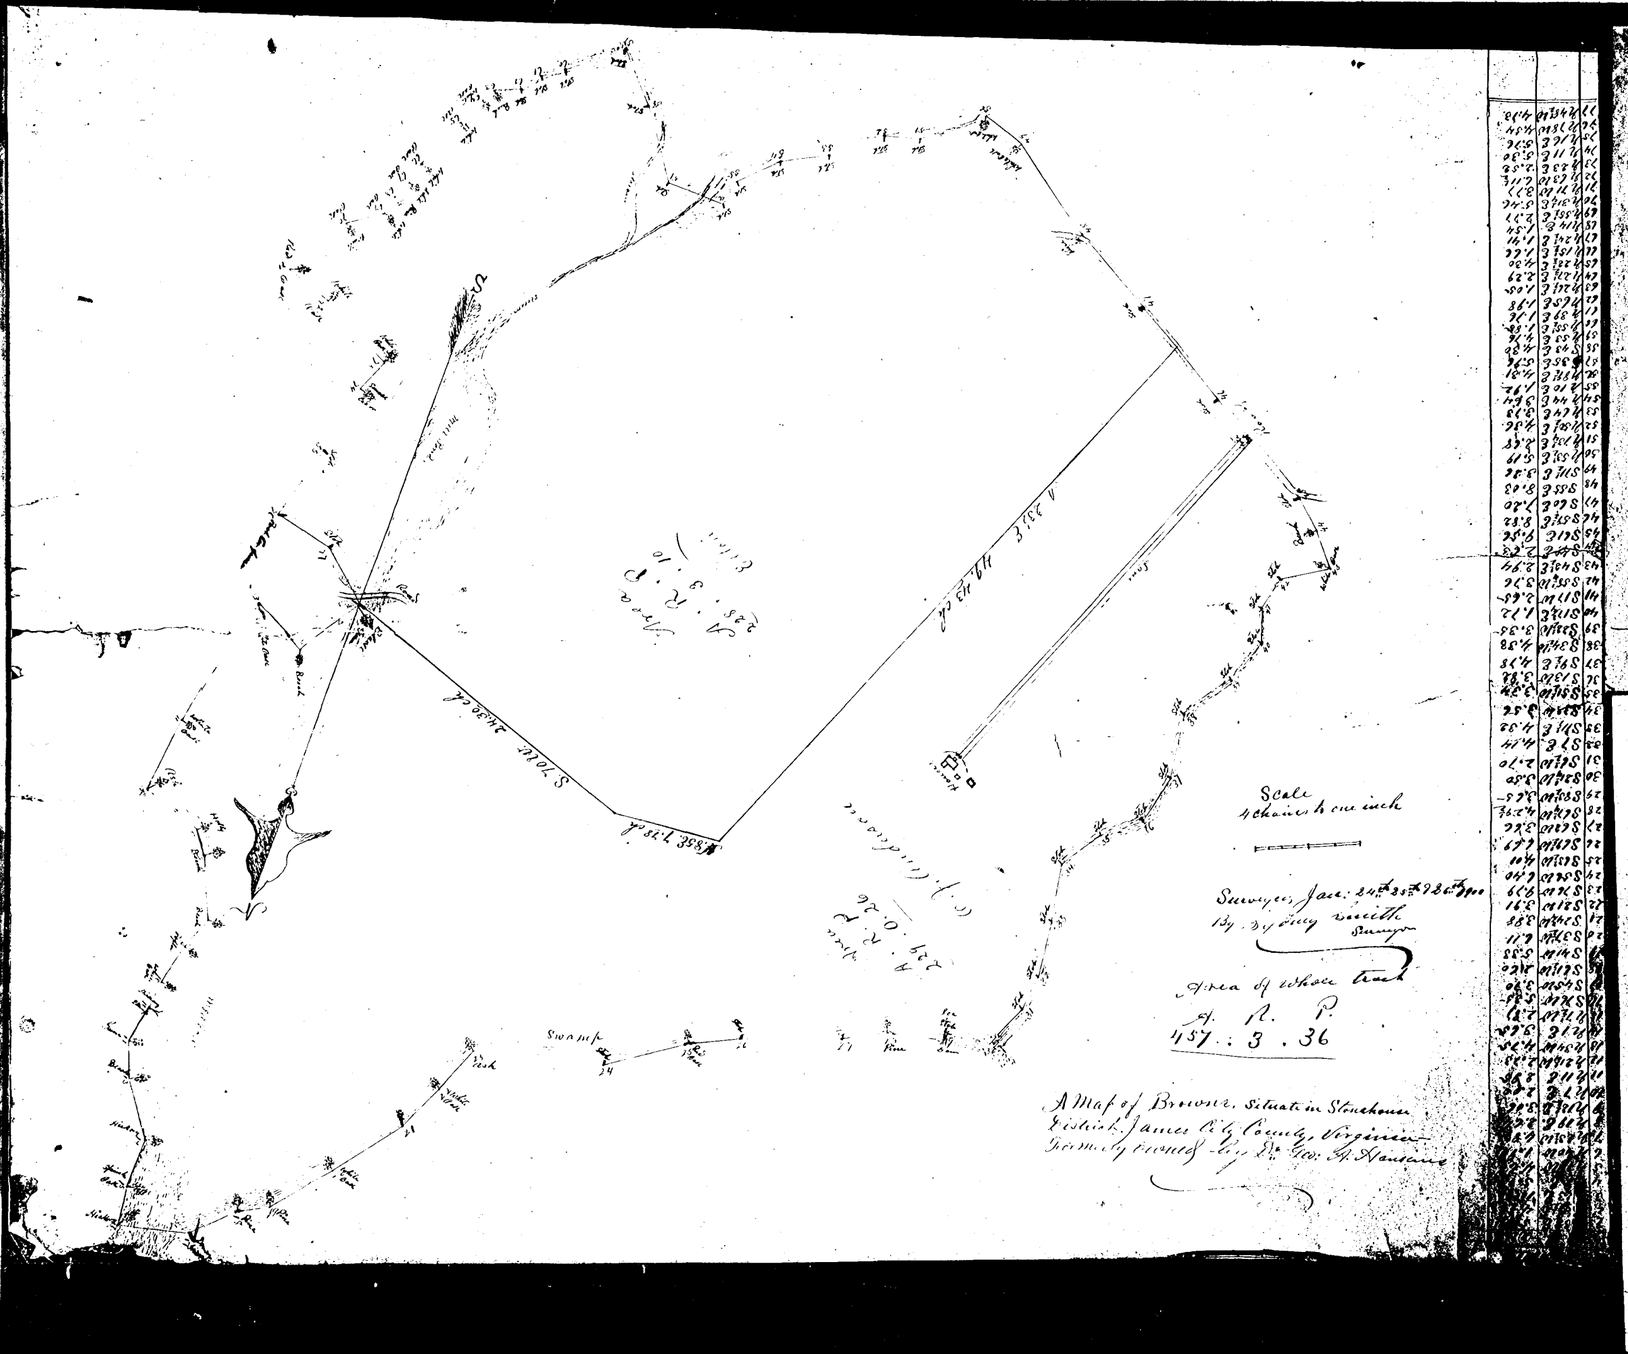
Scale
4 chains to one inch
Surveyed Jan: 24th 1825
By Sydney Smith
Surveyor
Area of whole tract
A. R. P.
157 . 3 . 36
A Map of Browne, Situate in Stonehouse
District, James City County, Virginia
Formerly owned by Dr. Geo. G. Hansford
Swamp

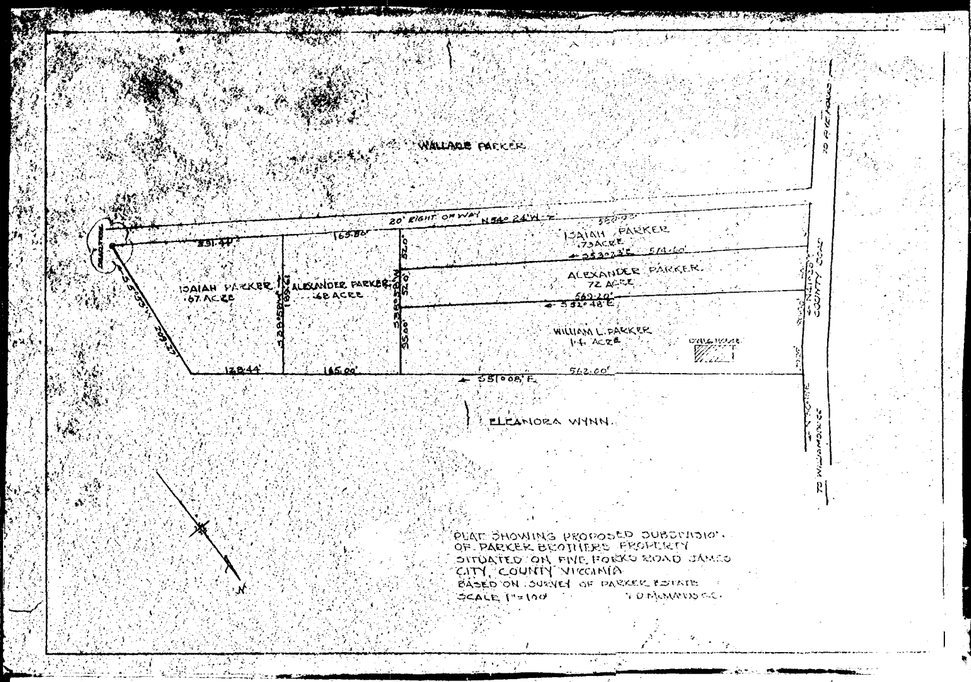
WALLACE PARKER
20' RIGHT OF WAY
ISAIAH PARKER
.73 ACRE
ISAIAH PARKER
.67 AC.±
ALEXANDER PARKER
.48 ACRE
ALEXANDER PARKER
.72 ACRE
WILLIAM L. PARKER
1.4 ACRE
ELEANORA WYNN
PLAT SHOWING PROPOSED SUBDIVISION
OF PARKER BROTHERS PROPERTY
SITUATED ON FIVE FORKS ROAD JAMES
CITY, COUNTY VIRGINIA
BASED ON SURVEY OF PARKER ESTATE
SCALE 1"=100'

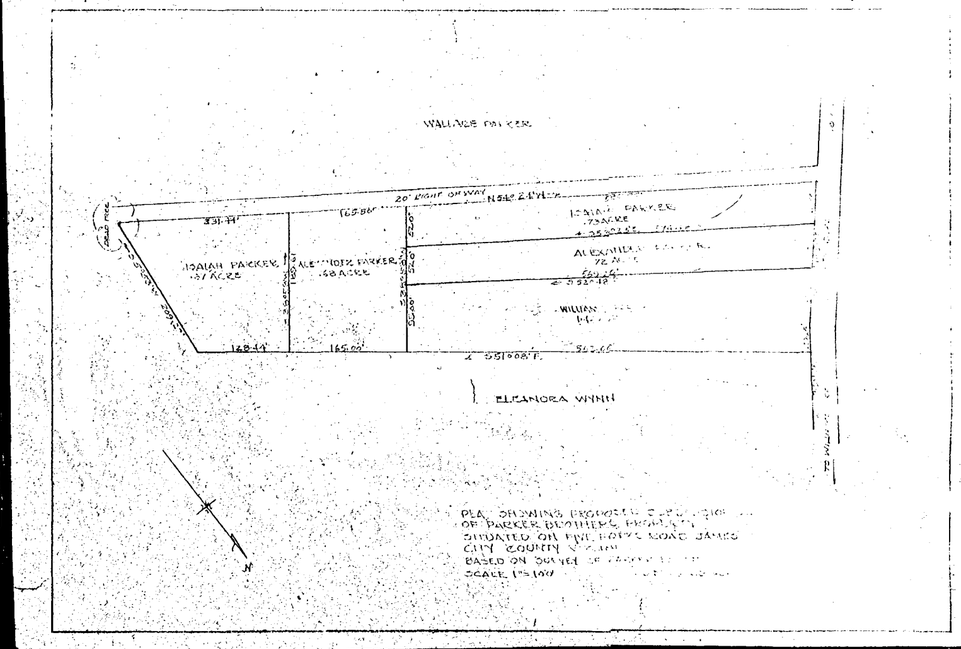
WALLACE PARKER
20' RIGHT OF WAY
ISAIAH PARKER
.67 ACRE
ELEANORA WYNN
SCALE 1"=100'