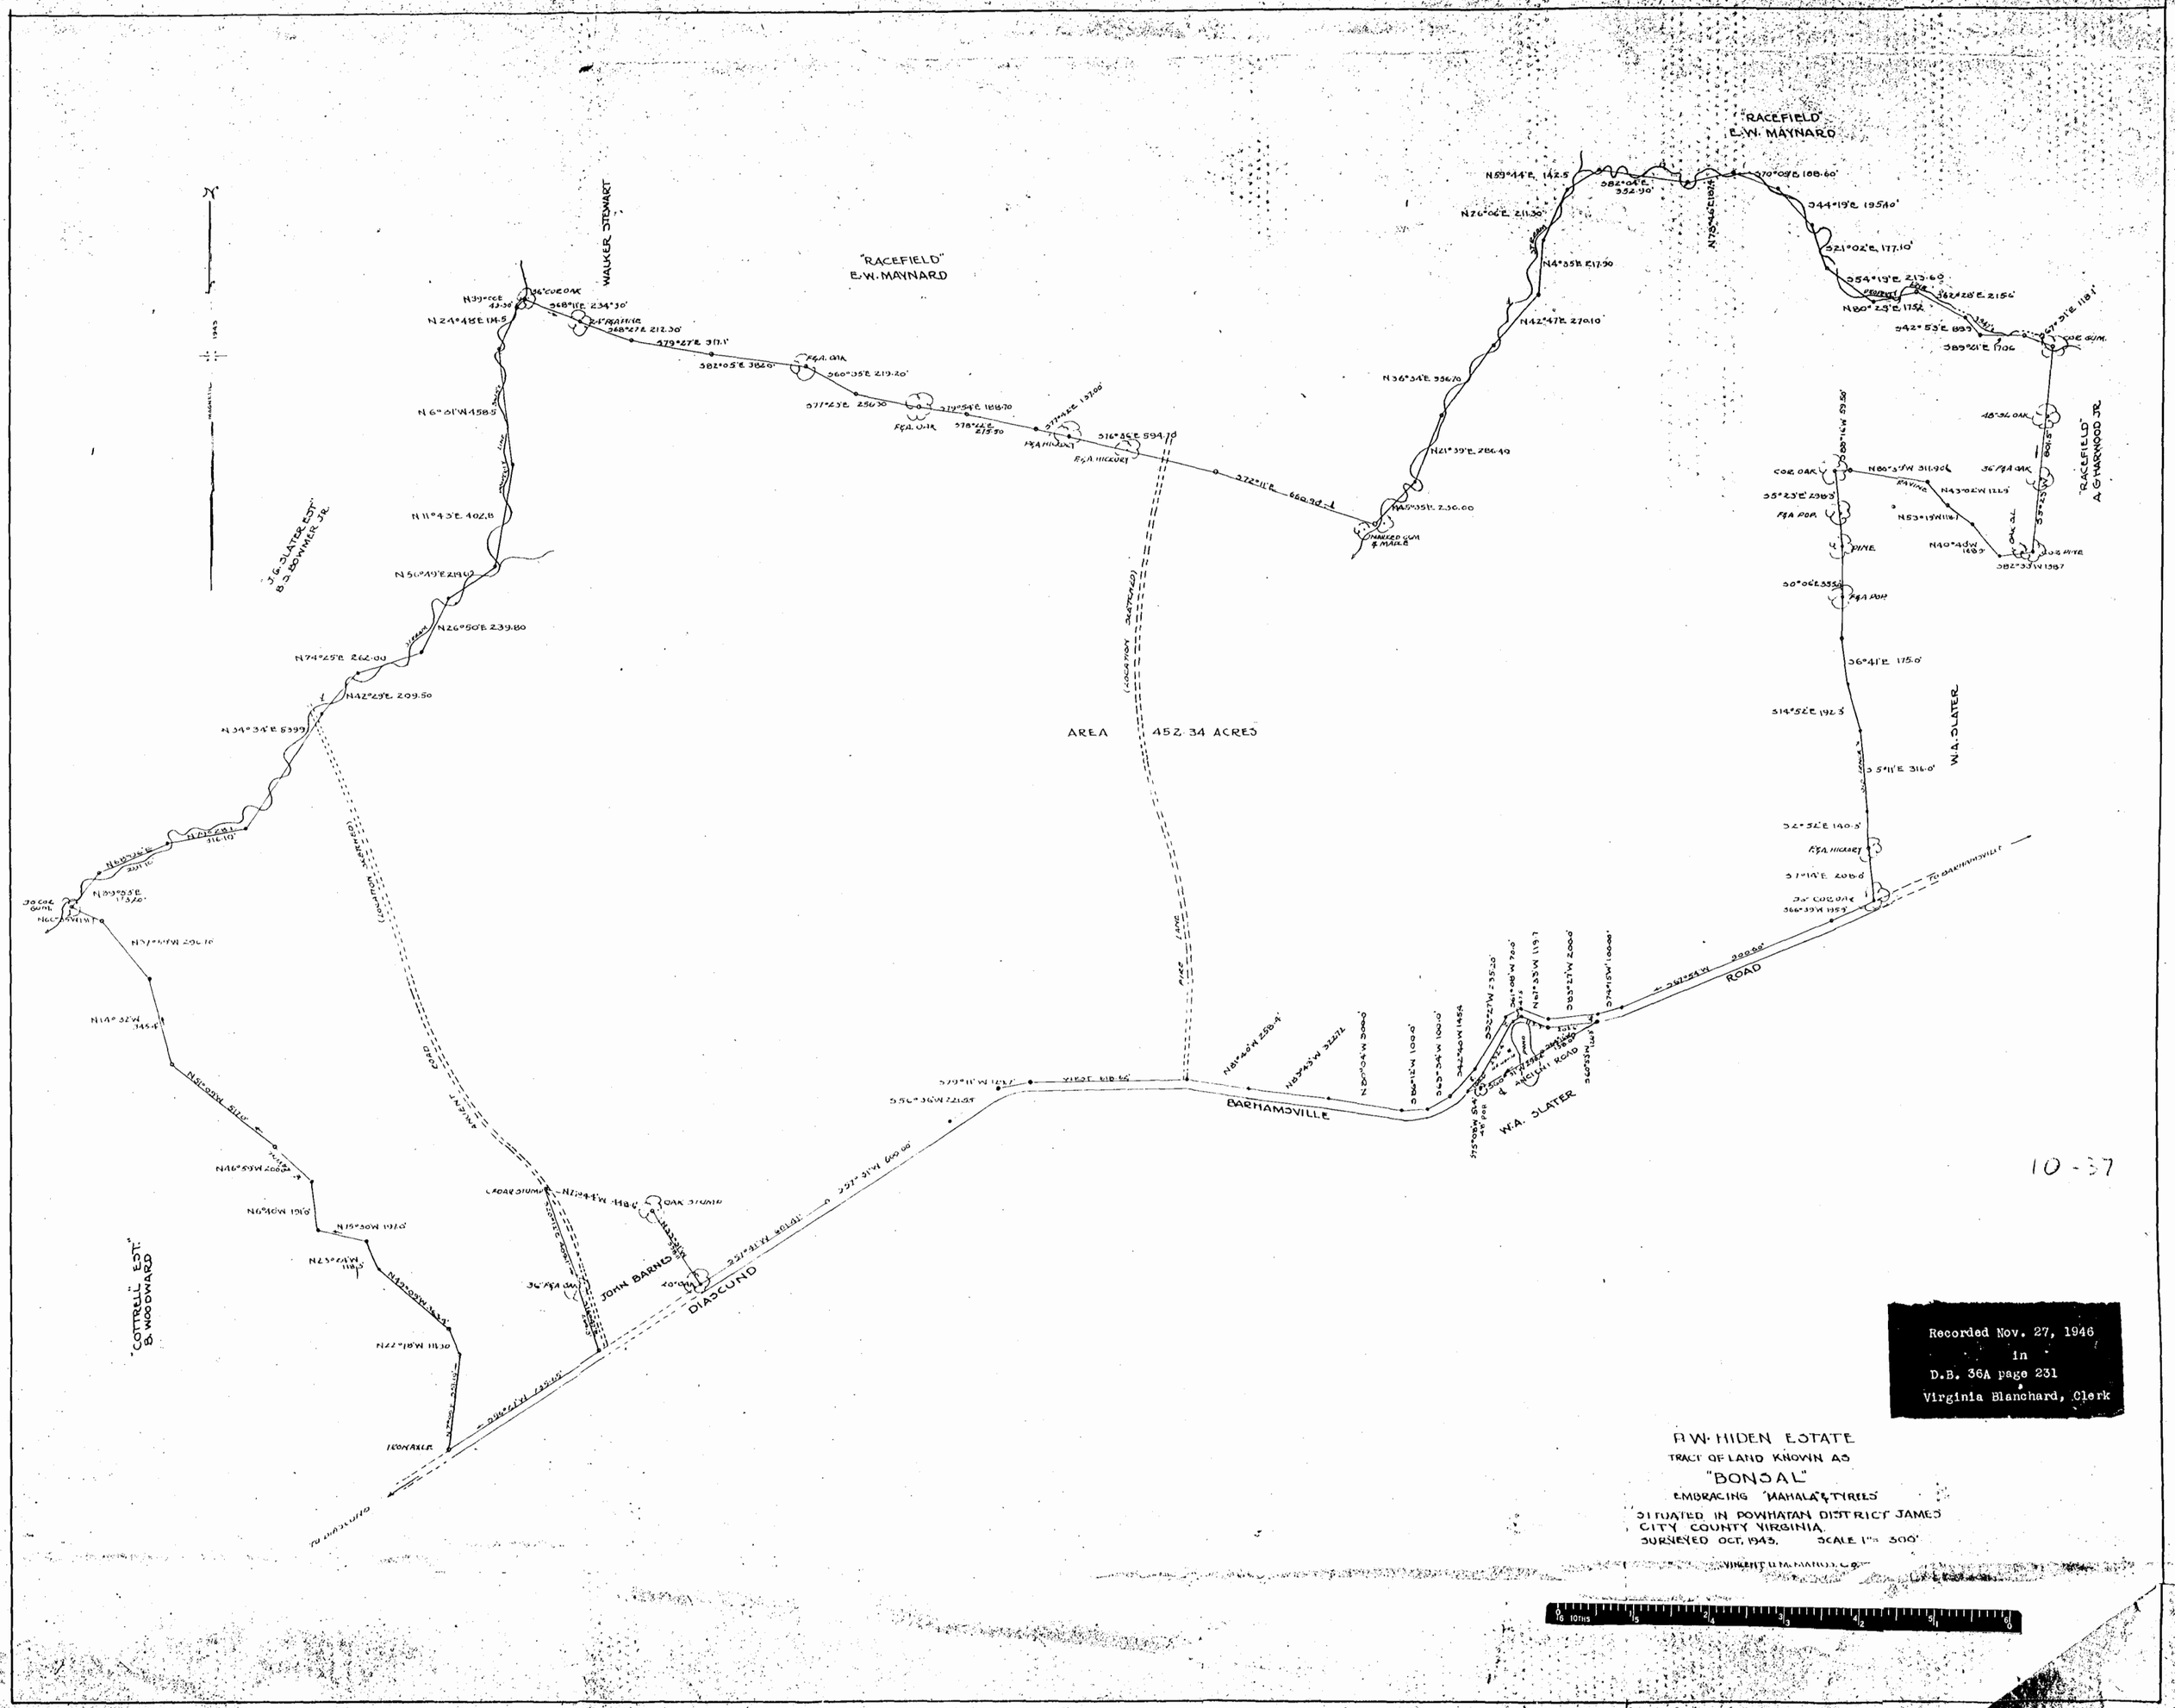
"RACEFIELD"
E.W. MAYNARD
WALKER STEWART
"RACEFIELD"
E.W. MAYNARD
"RACEFIELD"
A.G. HARWOOD JR.
J.G. SLATER EST.
B.S. BOWMER JR.
AREA 452.34 ACRES
(LOCATION SKETCHED)
FIRE LANE
W.A. SLATER
W.A. SLATER
ROAD
BARHAMSVILLE
ANCIENT ROAD
JOHN BARNES
DIASCUND
"COTTRELL EST."
B. WOODWARD
TO DIASCUND
TO BARHAMSVILLE
10-37
Recorded Nov. 27, 1946
in
D.B. 36A page 231
Virginia Blanchard, Clerk
R.W. HIDEN ESTATE
TRACT OF LAND KNOWN AS
"BONSAL"
EMBRACING "MAHALA" & TYREES
SITUATED IN POWHATAN DISTRICT JAMES
CITY COUNTY VIRGINIA.
SURVEYED OCT. 1943. SCALE 1" = 300'
VINCENT D. McMANUS, C.E.