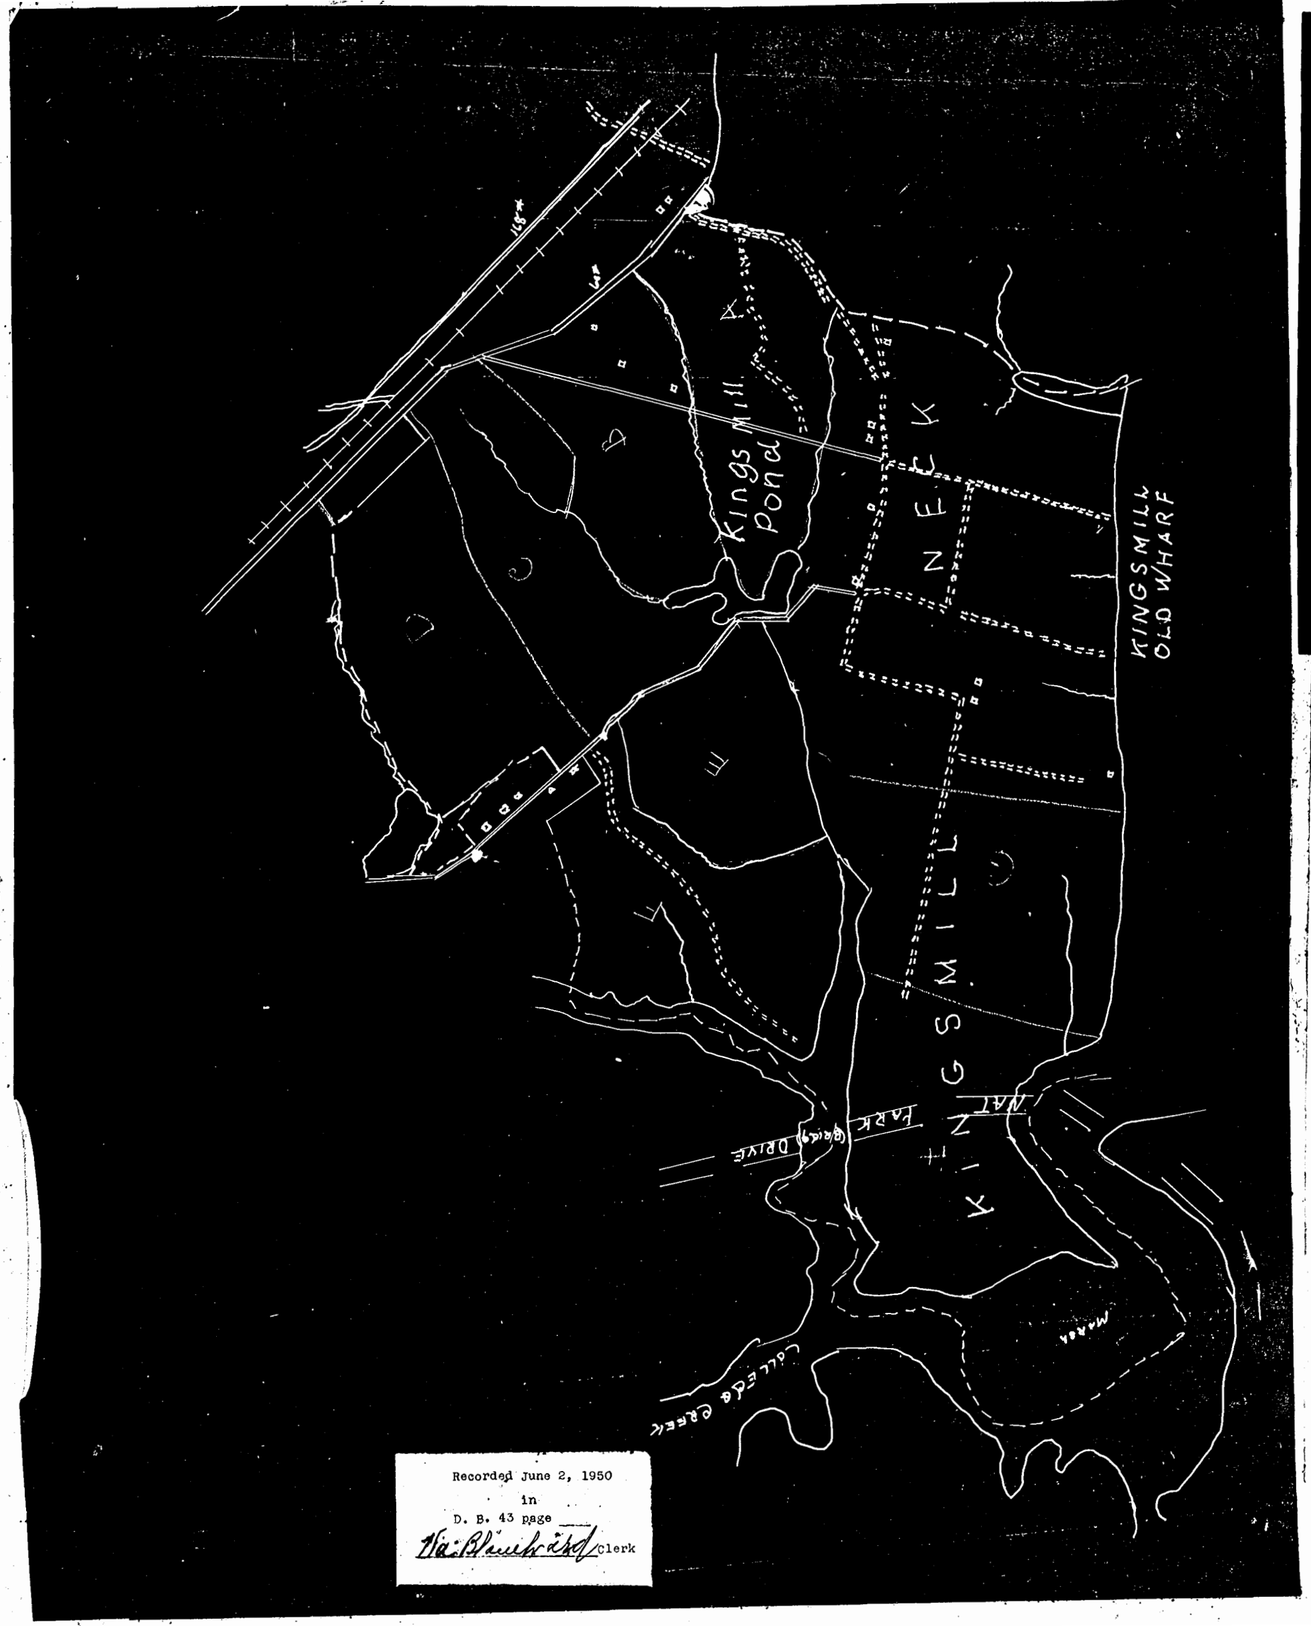
KINGSMILL POND
KINGSMILL OLD WHARF
KINGSMILL
Mill Creek
Recorded June 2, 1950
in
D. B. 43 page ___
Clerk

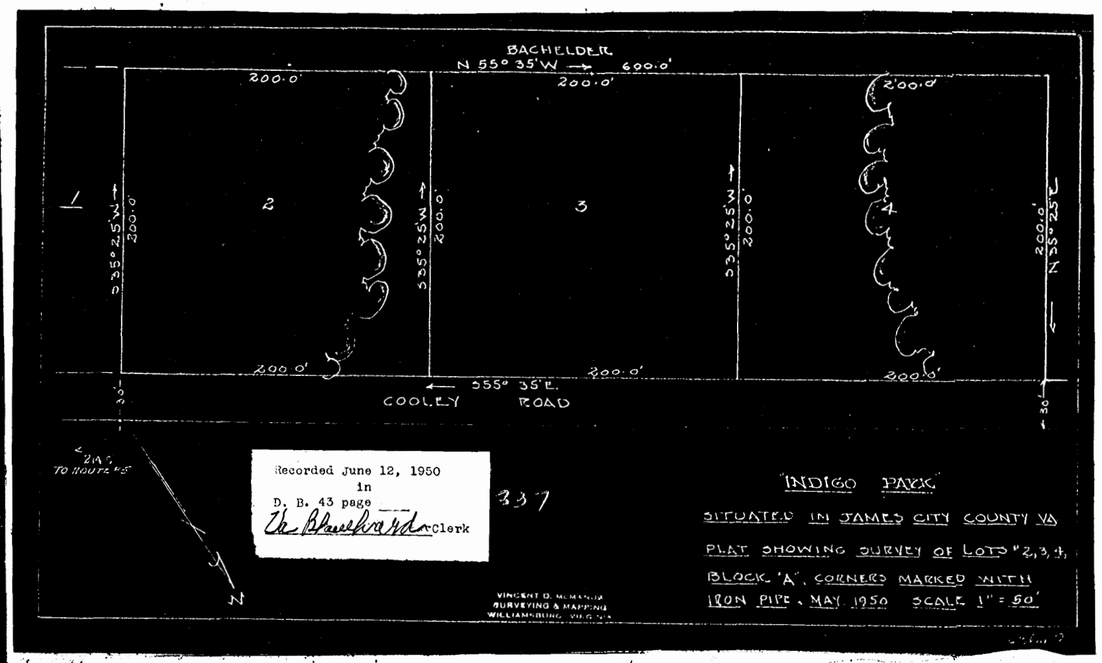
BACHELDER
N 55° 35' W
600.0'
200.0'
200.0'
200.0'
1
2
3
4
S 35° 25' W
200.0'
N 55° 25' E
S 55° 35' E
COOLEY ROAD
20'
30'
TO ROUTE #5
N
Recorded June 12, 1950
in
D. B. 43 page 337
Clerk
INDIGO PARK
SITUATED IN JAMES CITY COUNTY VA
PLAT SHOWING SURVEY OF LOTS "2,3,4,
BLOCK 'A', CORNERS MARKED WITH
IRON PIPE - MAY 1950 SCALE 1" = 50'
VINCENT D. MCKNIGHT
SURVEYING & MAPPING
WILLIAMSBURG, VIRGINIA

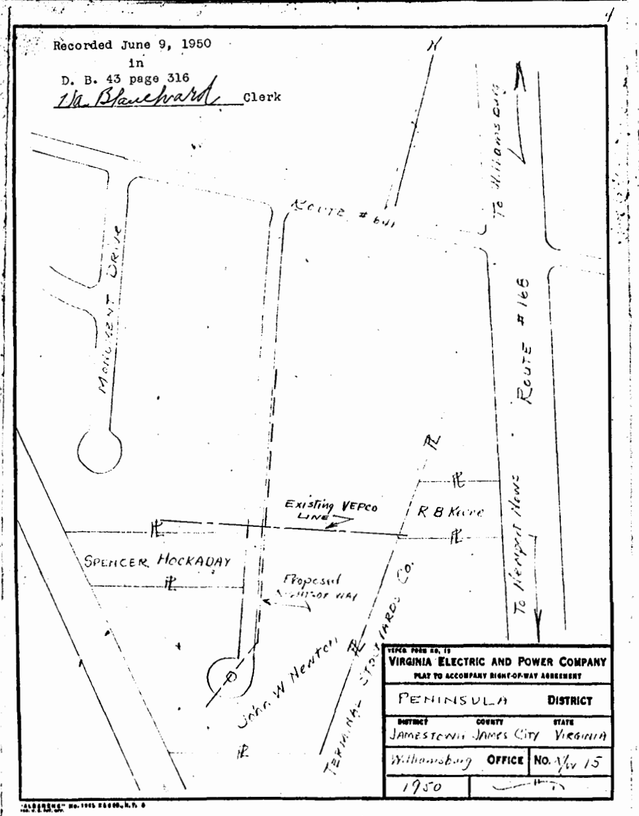
Recorded June 9, 1950
in
D. B. 43 page 316
Clerk
To Williamsburg
ROUTE # 641
MONTICELLO DRIVE
ROUTE #168
To Newport News
Existing VEPCO LINE
R & Knox
SPENCER HOCKADAY
Proposed Transformer Mat
JOHN W NEWTON
TERMINAL STATIONS
VEPCO POLE NO. 12
VIRGINIA ELECTRIC AND POWER COMPANY
PLAT TO ACCOMPANY RIGHT-OF-WAY AGREEMENT
PENINSULA DISTRICT
DISTRICT JAMESTOWN COUNTY JAMES CITY STATE VIRGINIA
Williamsburg OFFICE No. W-V 15
1950

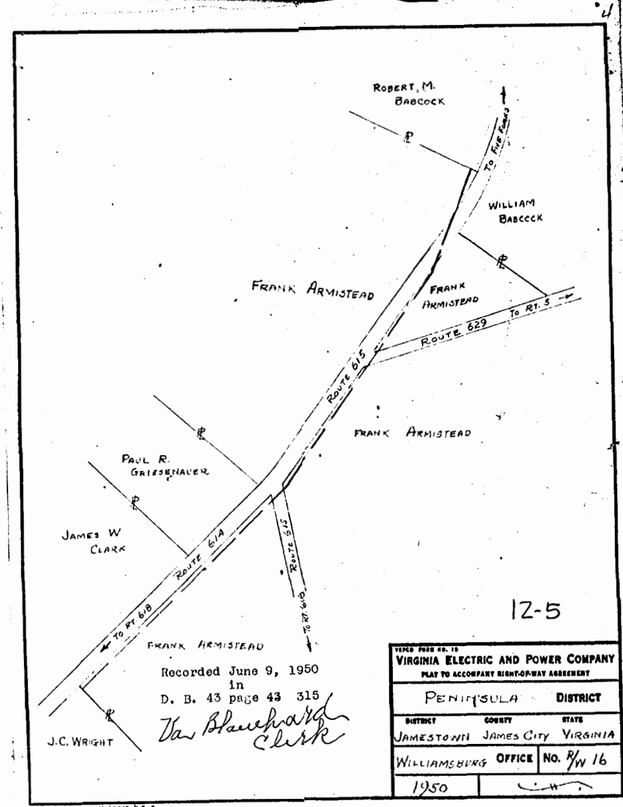
ROBERT M. BABCOCK
To Rt. 5
WILLIAM BABCOCK
FRANK ARMISTEAD
FRANK ARMISTEAD
ROUTE 615
ROUTE 629
To Rt. 5
FRANK ARMISTEAD
PAUL R. GRIESENAUER
JAMES W CLARK
ROUTE 614
To Rt. 614
To Rt. 614
FRANK ARMISTEAD
J.C. WRIGHT
12-5
VEPCO POLE NO. 10
VIRGINIA ELECTRIC AND POWER COMPANY
PLAT TO ACCOMPANY RIGHT-OF-WAY AGREEMENT
PENINSULA DISTRICT
DISTRICT JAMESTOWN COUNTY JAMES CITY STATE VIRGINIA
Williamsburg OFFICE No. R/W 16
1950
Recorded June 9, 1950
in
D. B. 43 page 43 315
Clerk