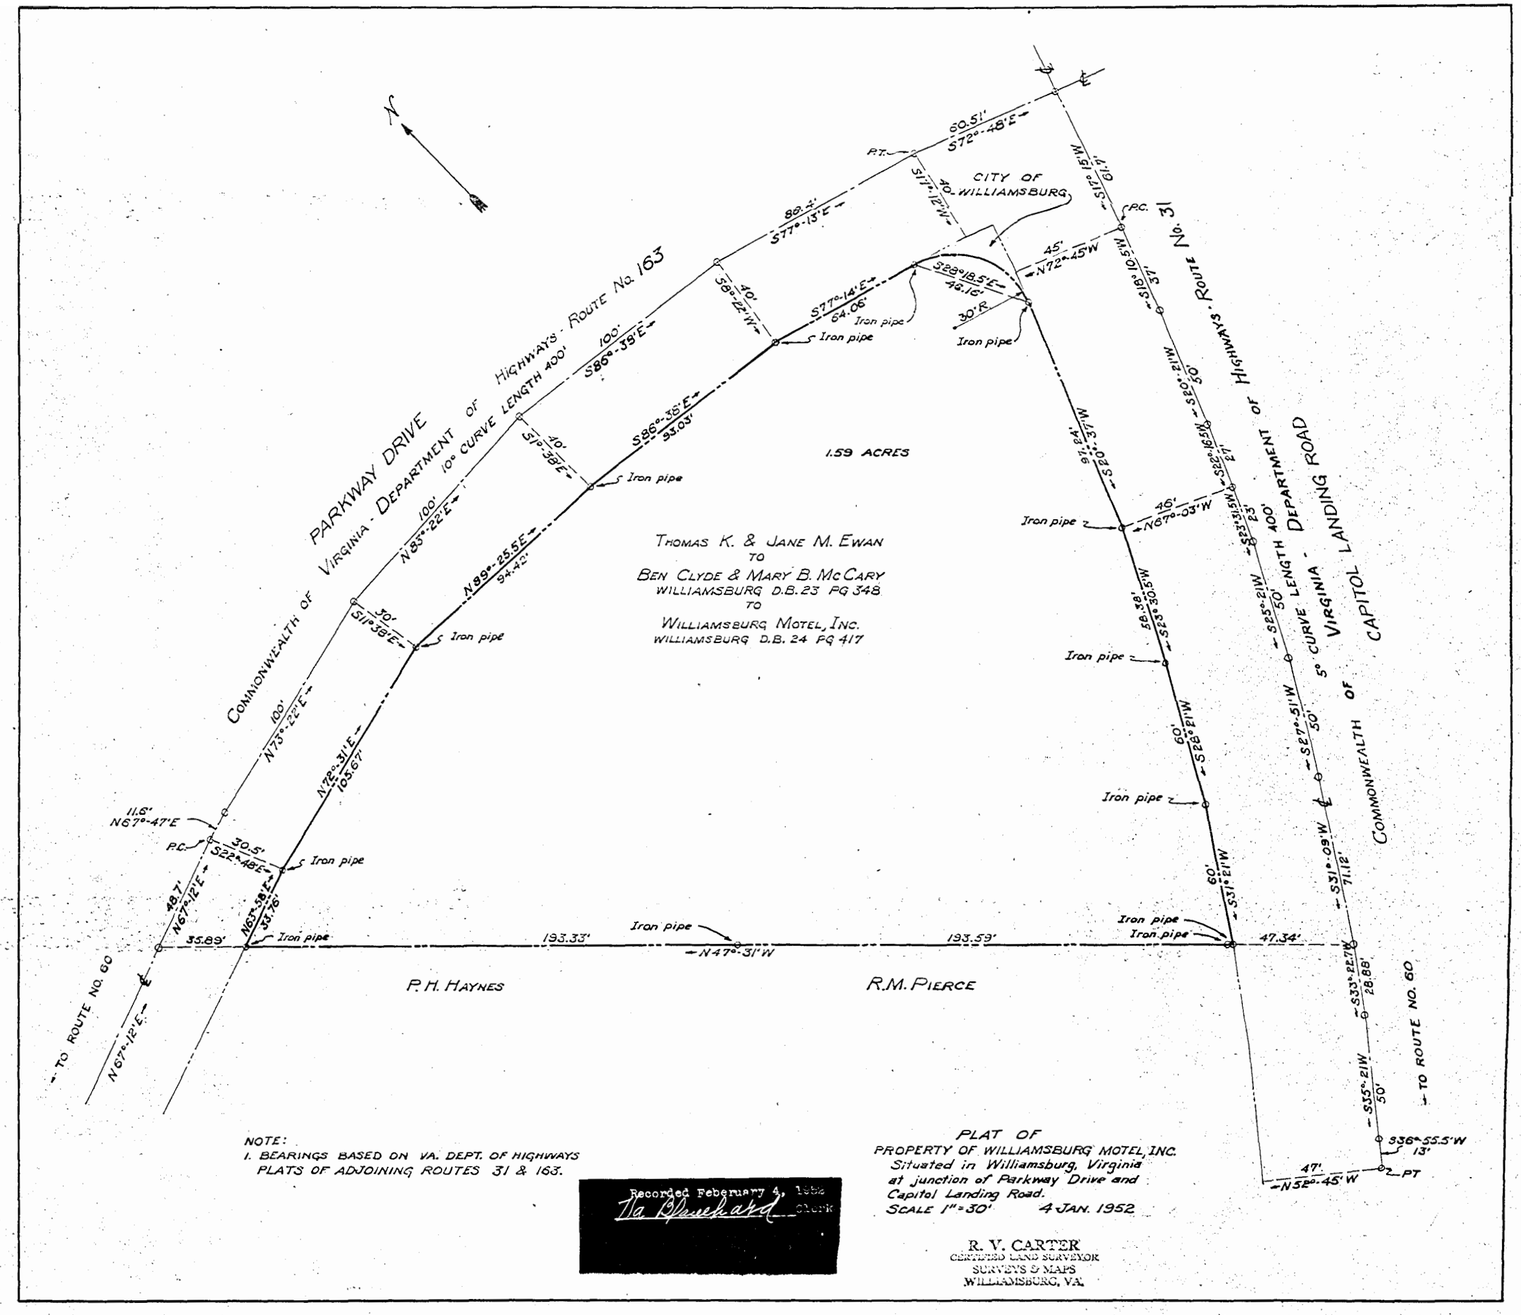
PARKWAY DRIVE
COMMONWEALTH OF VIRGINIA - DEPARTMENT OF HIGHWAYS - ROUTE No. 163
10° CURVE LENGTH 400'
CITY OF WILLIAMSBURG
1.59 ACRES
THOMAS K. & JANE M. EWAN
TO
BEN CLYDE & MARY B. McCARY
WILLIAMSBURG D.B. 23 PG 348
TO
WILLIAMSBURG MOTEL, INC.
WILLIAMSBURG D.B. 24 PG 417
COMMONWEALTH OF VIRGINIA - DEPARTMENT OF HIGHWAYS - ROUTE No. 31
5° CURVE LENGTH 400'
CAPITOL LANDING ROAD
TO ROUTE NO. 60
P.H. HAYNES
R.M. PIERCE
Iron pipe
193.33'
193.59'
47.34'
35.89'
N47°-31'W
N52°-45'W
P.T.
P.C.
NOTE:
1. BEARINGS BASED ON VA. DEPT. OF HIGHWAYS PLATS OF ADJOINING ROUTES 31 & 163.
PLAT OF
PROPERTY OF WILLIAMSBURG MOTEL, INC.
Situated in Williamsburg, Virginia
at junction of Parkway Drive and
Capitol Landing Road.
SCALE 1"=30'
4 JAN. 1952
R. V. CARTER
CERTIFIED LAND SURVEYOR
SURVEYS & MAPS
WILLIAMSBURG, VA.
Recorded Feberuary 4, 1952
Clerk

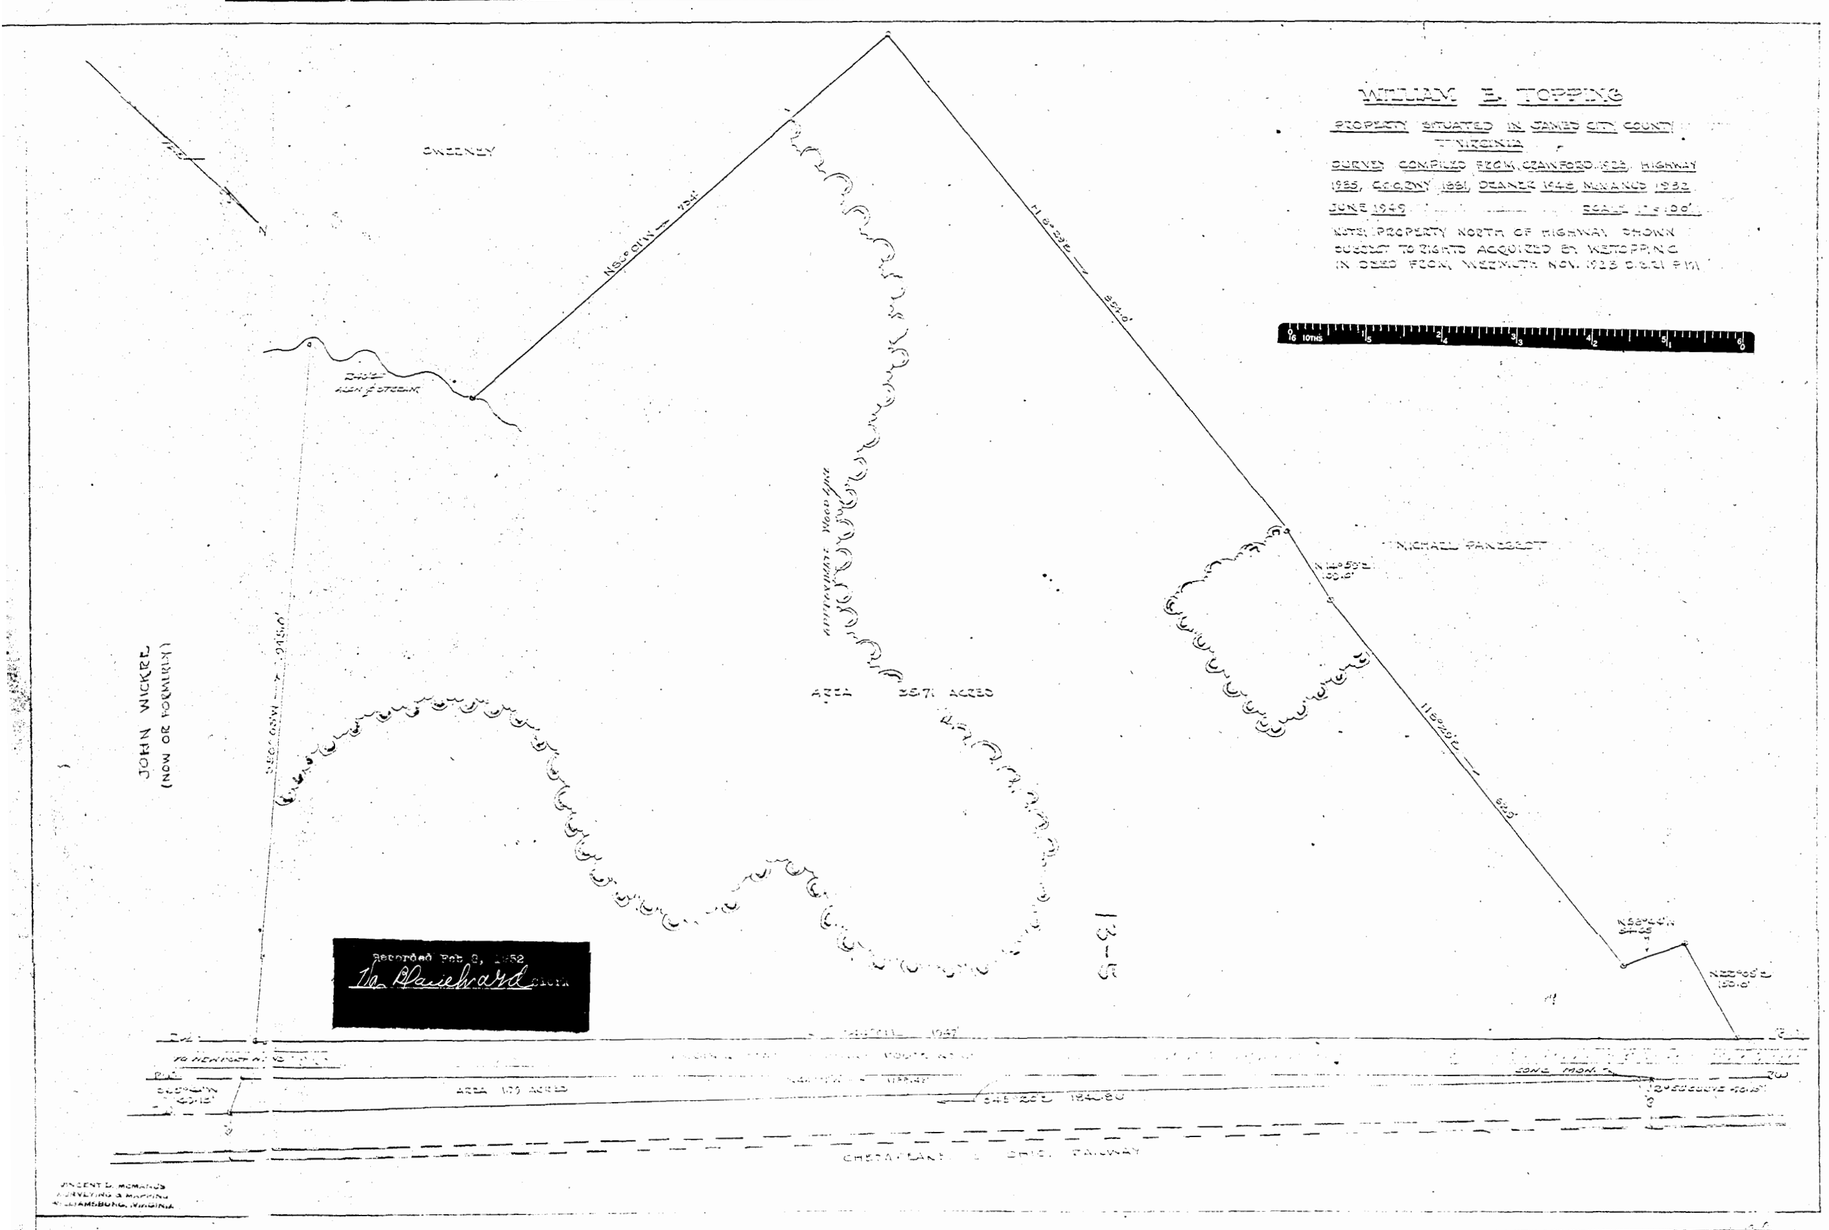
WILLIAM E. TOPPING
PROPERTY SITUATED IN JAMES CITY COUNTY
VIRGINIA
JUNE 1949
NOTE: PROPERTY NORTH OF HIGHWAY SHOWN SUBJECT TO RIGHTS ACQUIRED BY WETOPPING IN DEED FROM WERMUTH NOV. 1923
SWEENEY
JOHN WICKRE
(NOW OR FORMERLY)
MICHAEL PANSEGROT
AREA 35.71 ACRES
CHESAPEAKE & OHIO RAILWAY
Recorded Feb 8, 1952
Clerk