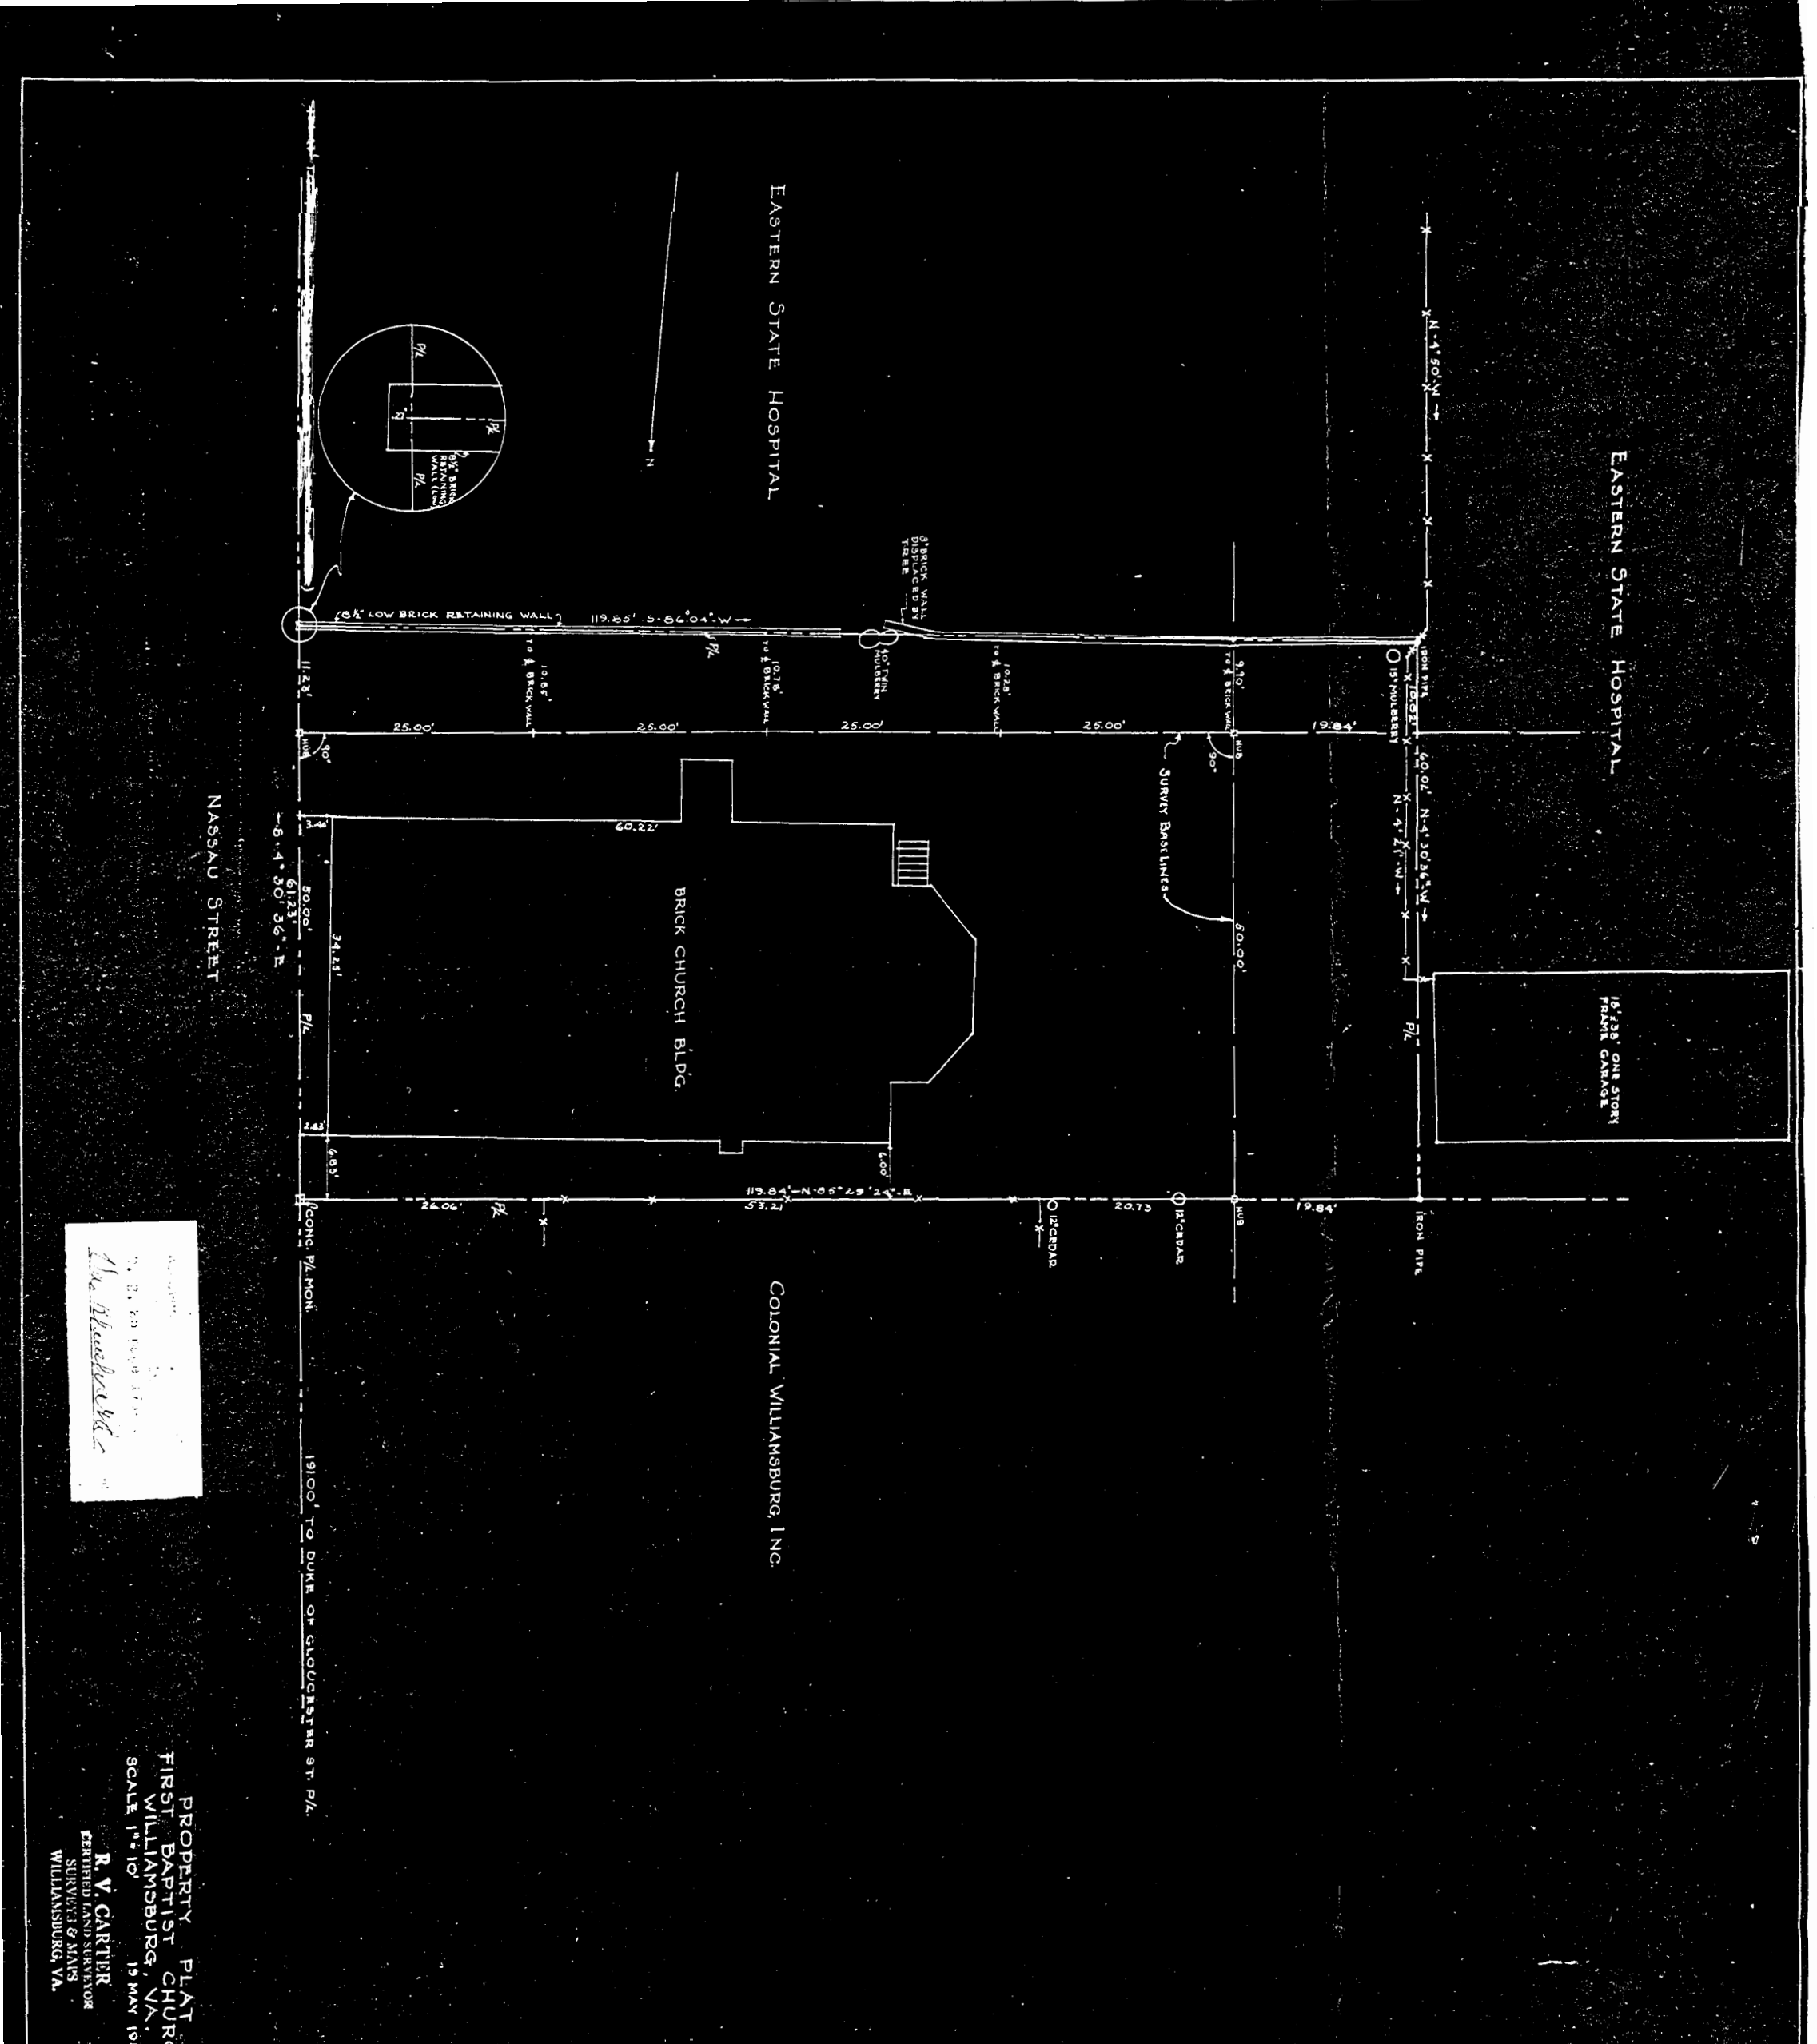

PROPERTY PLAT
FIRST BAPTIST CHURCH
WILLIAMSBURG, VA.
SCALE 1" = 10'
19 MAY 1952.

R. V. CARTER
CERTIFIED LAND SURVEYOR
SURVEYS & MAPS
WILLIAMSBURG, VA.

Recorded Sep. 26, 1952
in
D. B. 25 page 185
Va. Blanchard Clerk

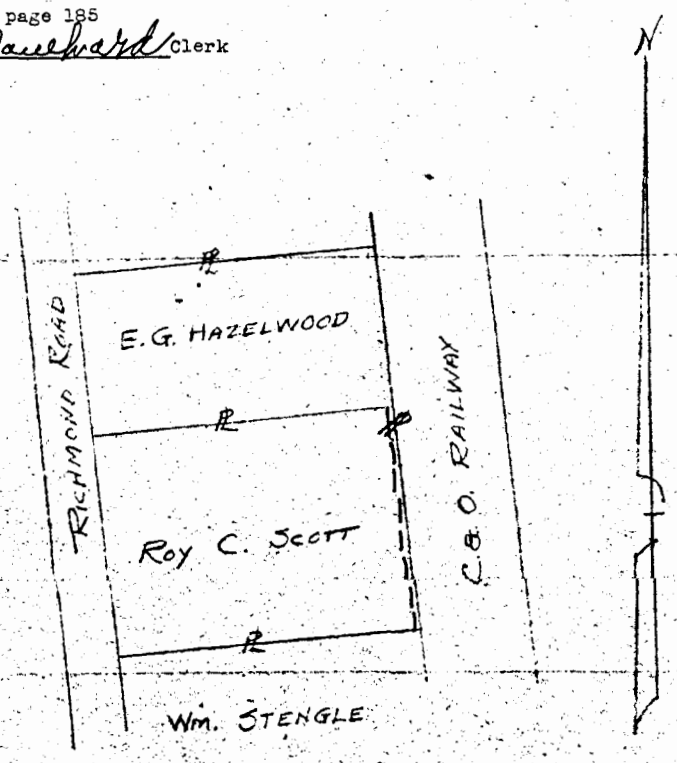

——— CENTERLINE OF RIGHT-OF-WAY

VEPCO Form No. 10
VIRGINIA ELECTRIC AND POWER COMPANY
PLAT TO ACCOMPANY RIGHT-OF-WAY AGREEMENT
PENINSULA DISTRICT
CITY OF WILLIAMSBURG, VIRGINIA
WILLIAMSBURG OFFICE No. R/W 43
1952

Recorded Sep. 26, 1952
in
D. B. 25 page 187
Va. Blanchard Clerk

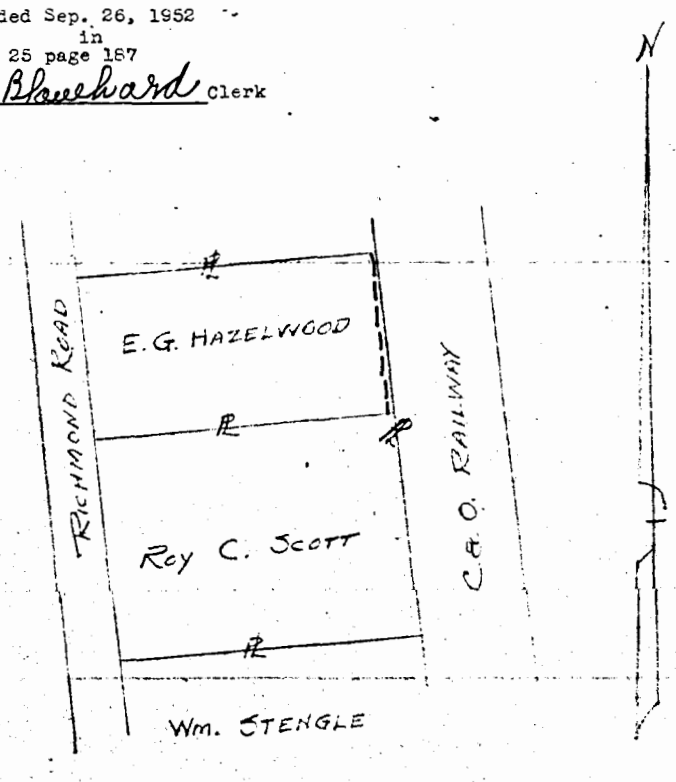

13-28

——— CENTERLINE OF RIGHT-OF-WAY

VEPCO Form No. 10
VIRGINIA ELECTRIC AND POWER COMPANY
PLAT TO ACCOMPANY RIGHT-OF-WAY AGREEMENT
PENINSULA DISTRICT
CITY OF WILLIAMSBURG, VIRGINIA
WILLIAMSBURG OFFICE No. R/W 43
1952

232