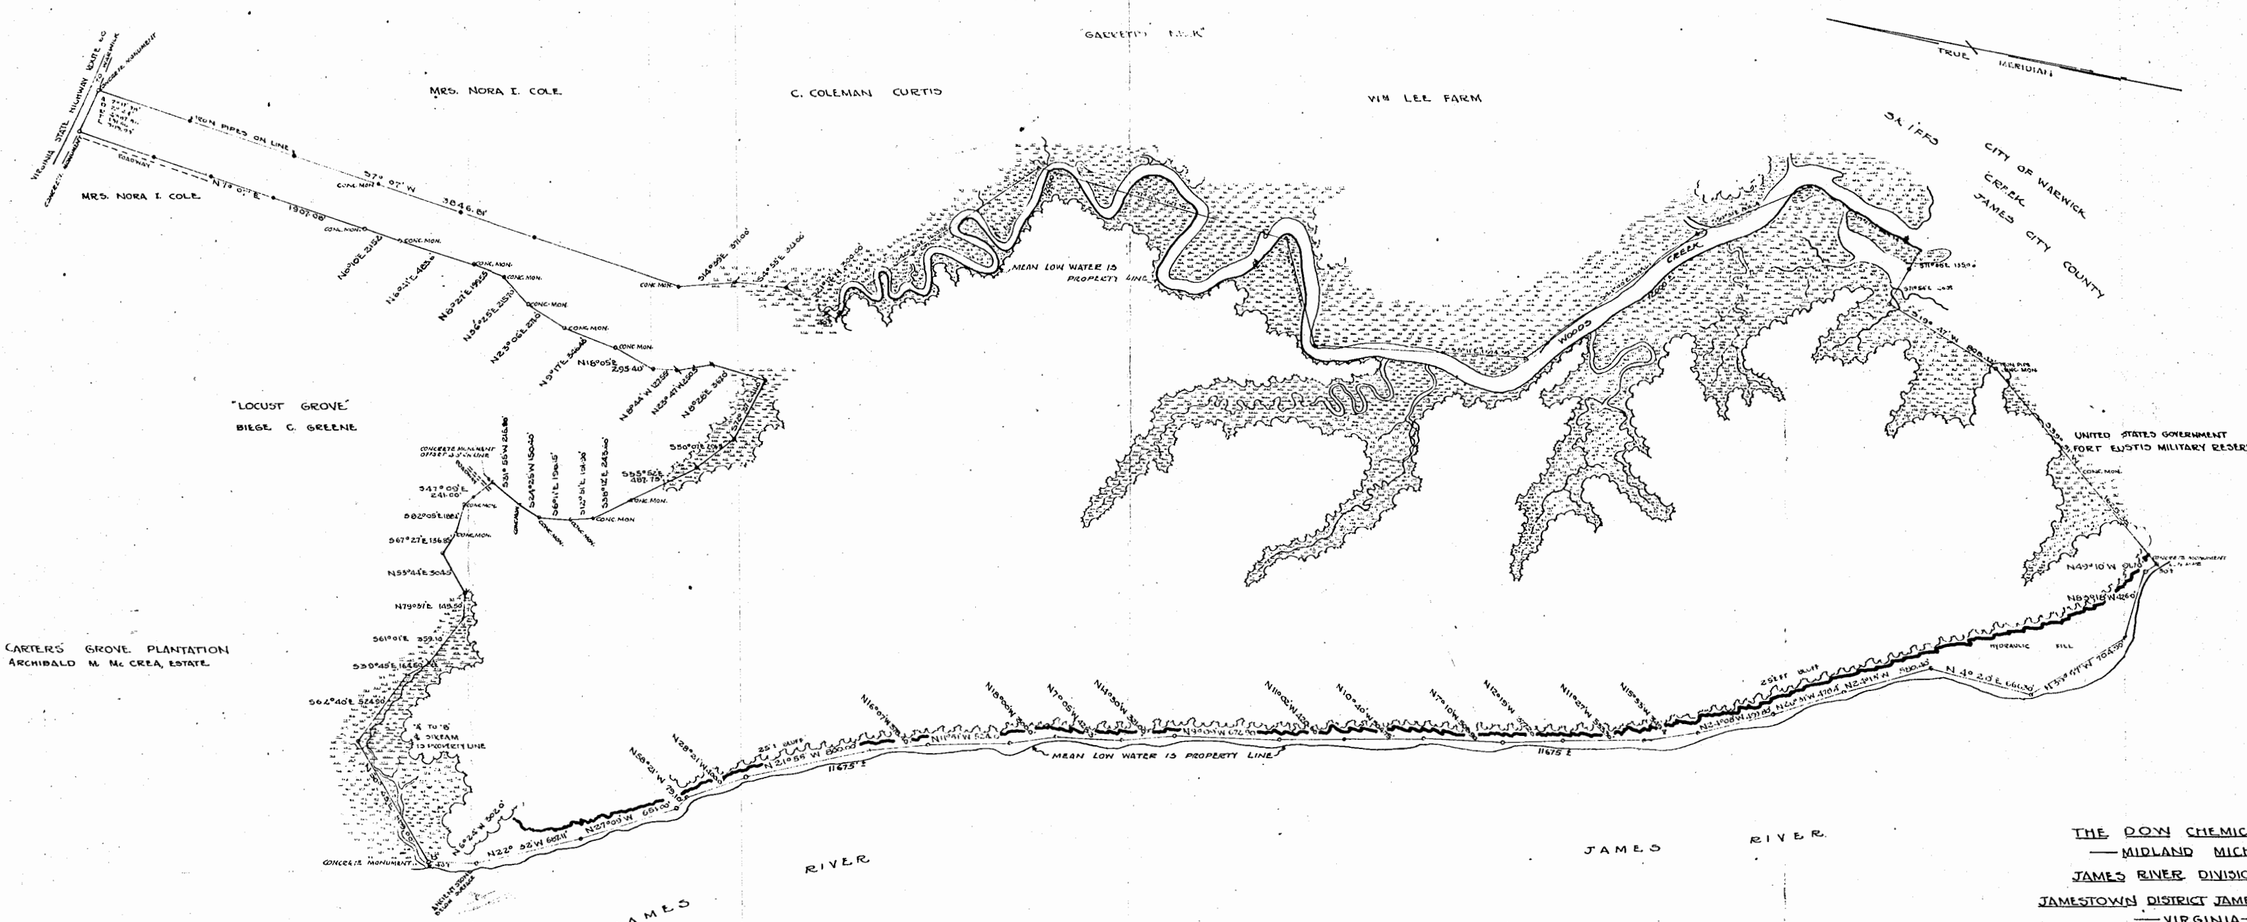

THE DOW CHEMICAL COMPANY
— MIDLAND MICHIGAN —
JAMES RIVER DIVISION PROPERTY
JAMESTOWN DISTRICT JAMES CITY COUNTY
— VIRGINIA —

PLAT SHOWING BOUNDARY SURVEY EMBRACING TRACTS FORMERLY KNOWN AS "GRIGGS" & "BIG NECK"

AUGUST 1, 1957 SCALE 1" = 400'

AREA 692.65 ACRES

CLOSURES DISTANCES & AREAS OTHER THAN DETERMINED AS ACCURATELY AS POSSIBLE UNDER EXISTING CONDITIONS, OVERLAND TIES ARE AVAILABLE FOR COORDINATION OF DEVELOPMENT WITH LINE GRID SYSTEM.

FOREST A. HARRIS & ASSOCIATES, INCORPORATED
REGISTERED ENGINEERS - LAND SURVEYORS
NORFOLK VIRGINIA

ND 207-48

Recorded August 6, 1957.